SwedeCenter

ARCHITEKTURA WSPÓŁCZESNYCH OBIEKTÓW TURYSTYCZNYCH

arch. MARCIN NACZKE

25.08.2012

SWEDECENTER

Powierzchnia budowlana inwestycji
w Europie - około 1,200,000 m^2

Powierzchnia inwestycyjna
w Polsce – około 790,000 m^2

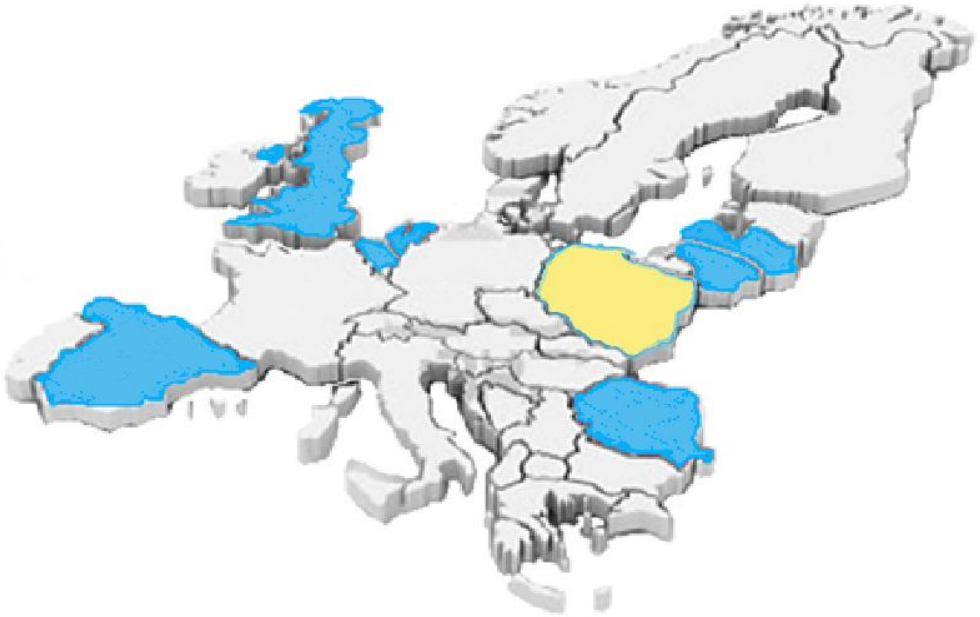

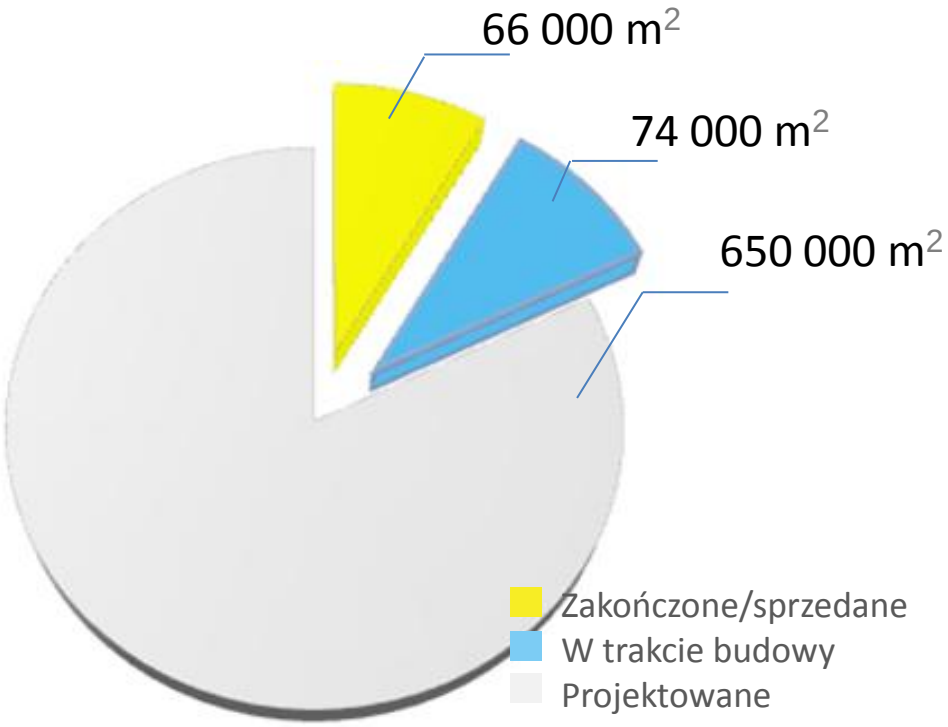

SwedeCenter

MERA
HOTEL & SPA

Informacje podstawowe

Miasto:	Sopot
Adres:	ul. Bitwy pod Płowcami
Sektor:	Hotel
Termin:	Maj 2012
Powierzchnia:	17 000 m2

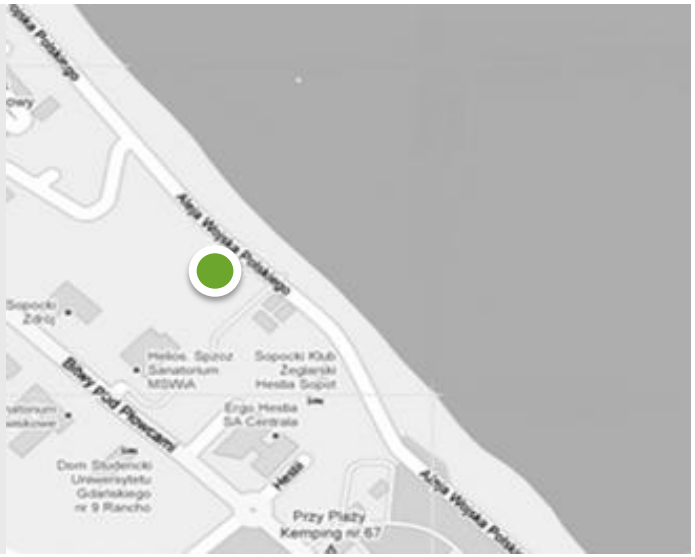

Projekt architektoniczny:
Dom i Miasto, Czesław Bielecki
wraz z zespołem

Projekt wnętrz:
Loft, Magdalena Adamus
wraz z zespołem

Projekt przetargowy, architektura:
T-33, Wojciech Zaborniak
wraz z zespołem

SwedeCenter

ZAGOSPODAROWANIE TERENU

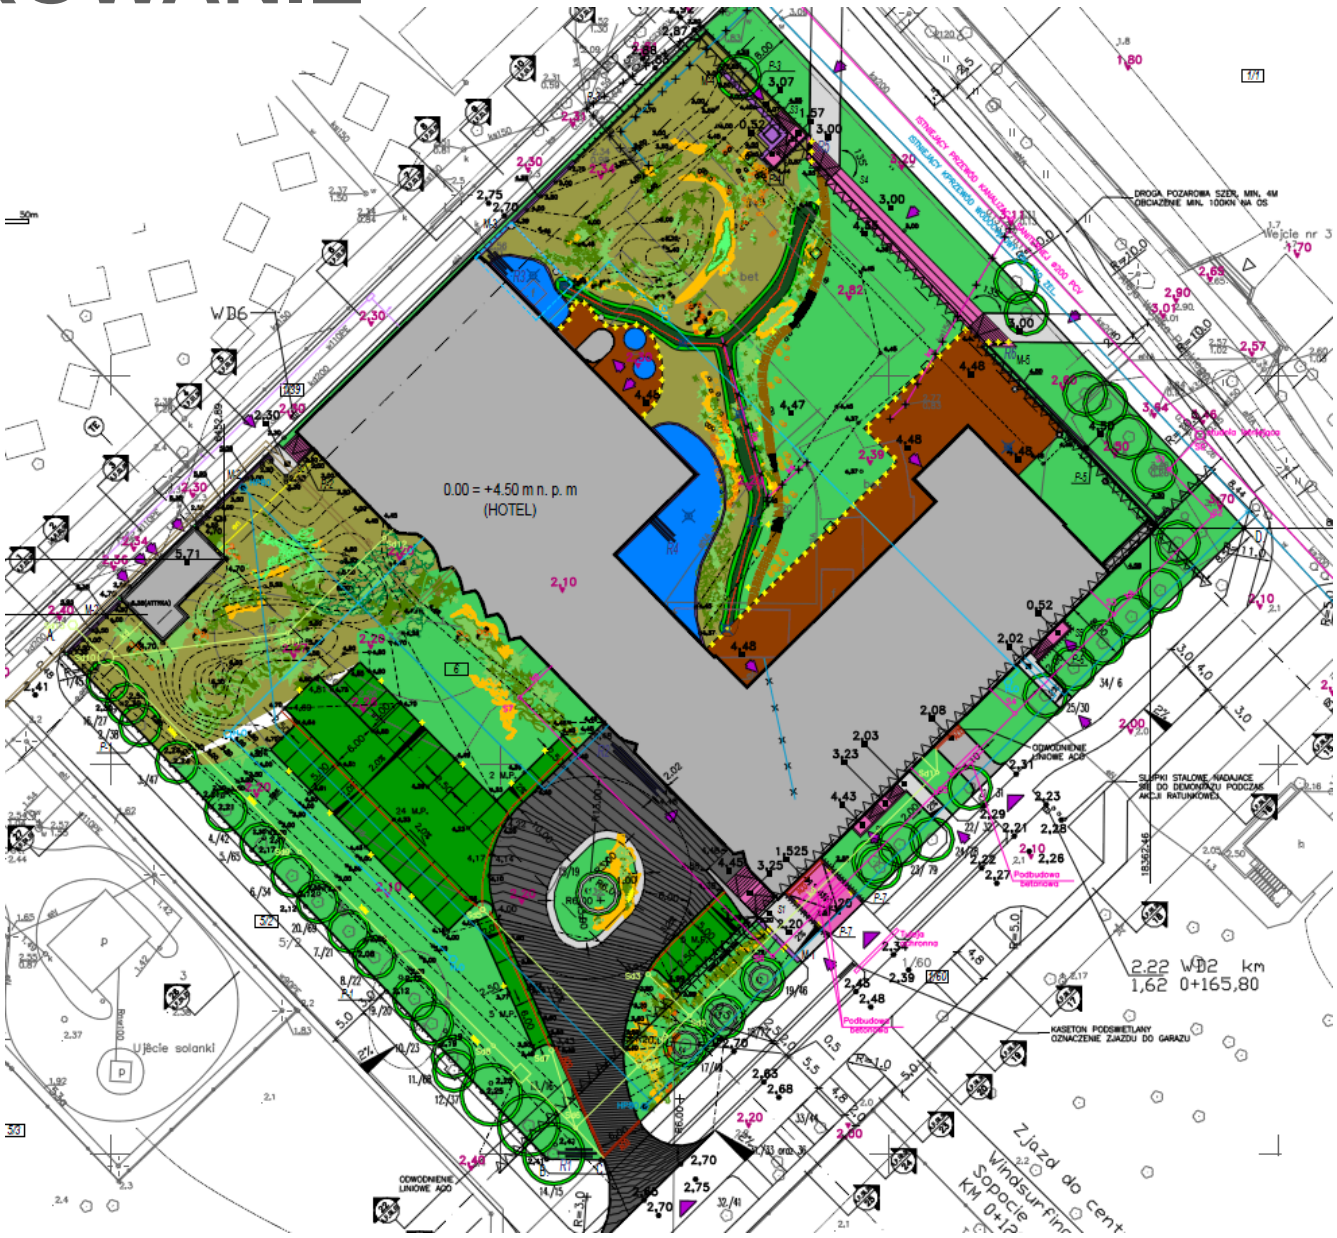

MERA HOTEL & SPA

SwedeCenter

MERA
HOTEL & SPA

SwedeCenter

ELEWACJE

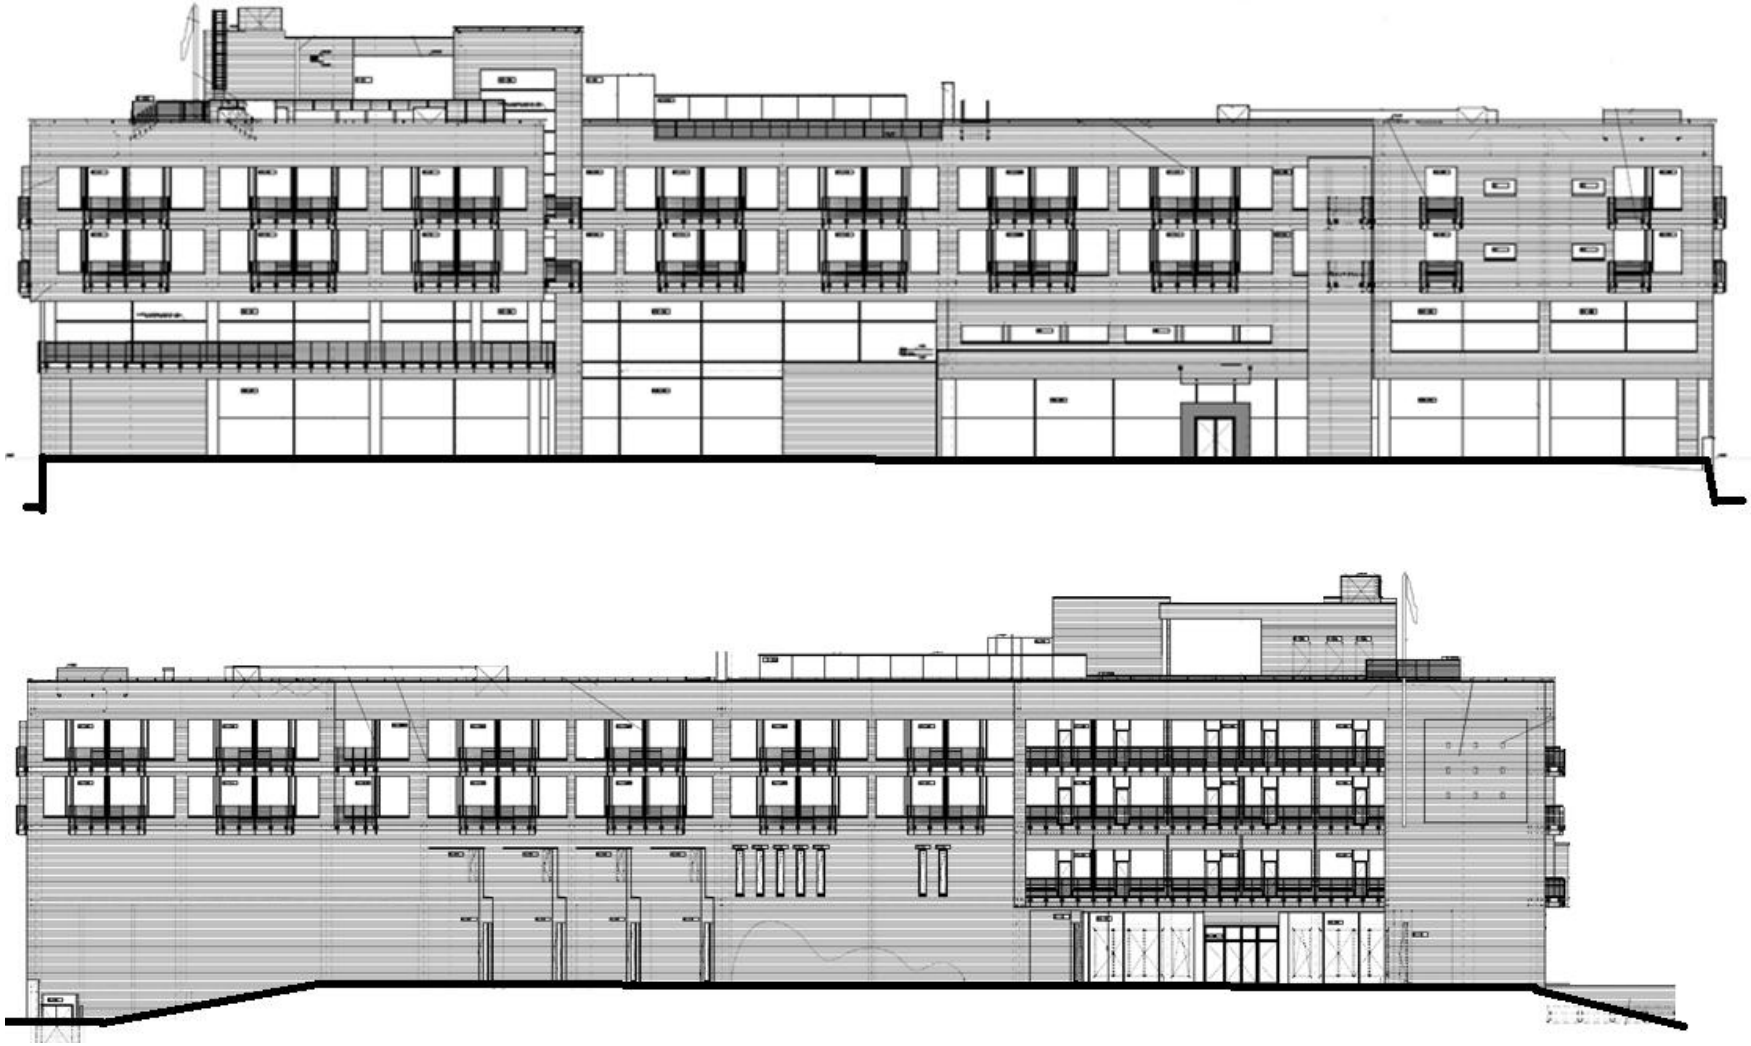

MERA HOTEL & SPA

SwedeCenter

MERA
HOTEL & SPA

SwedeCenter

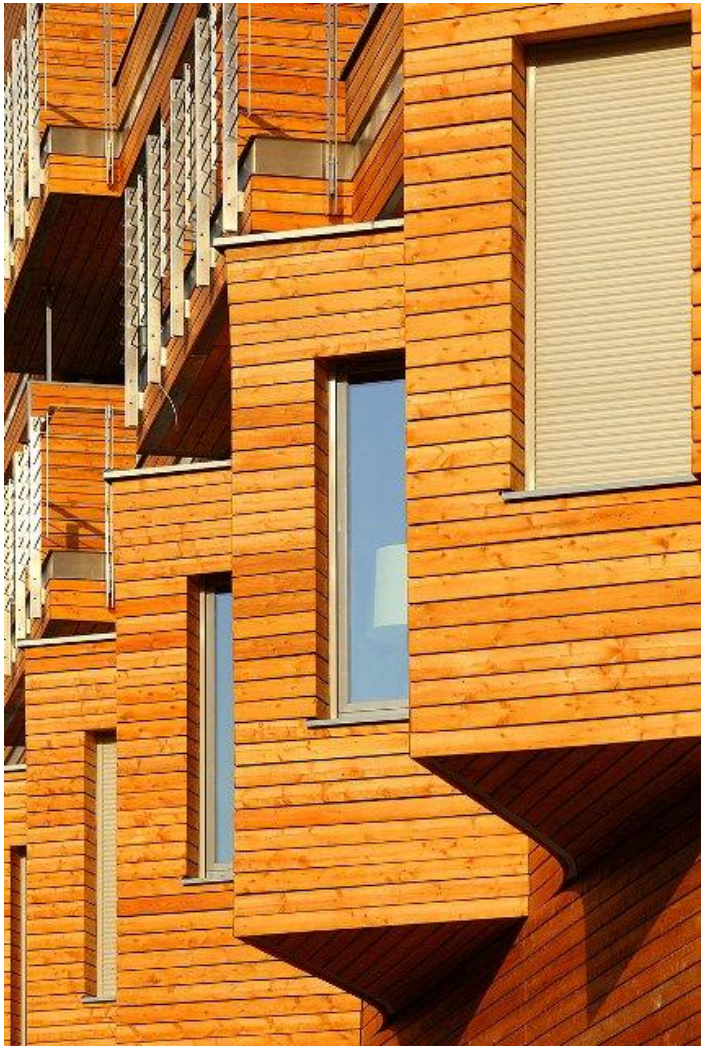

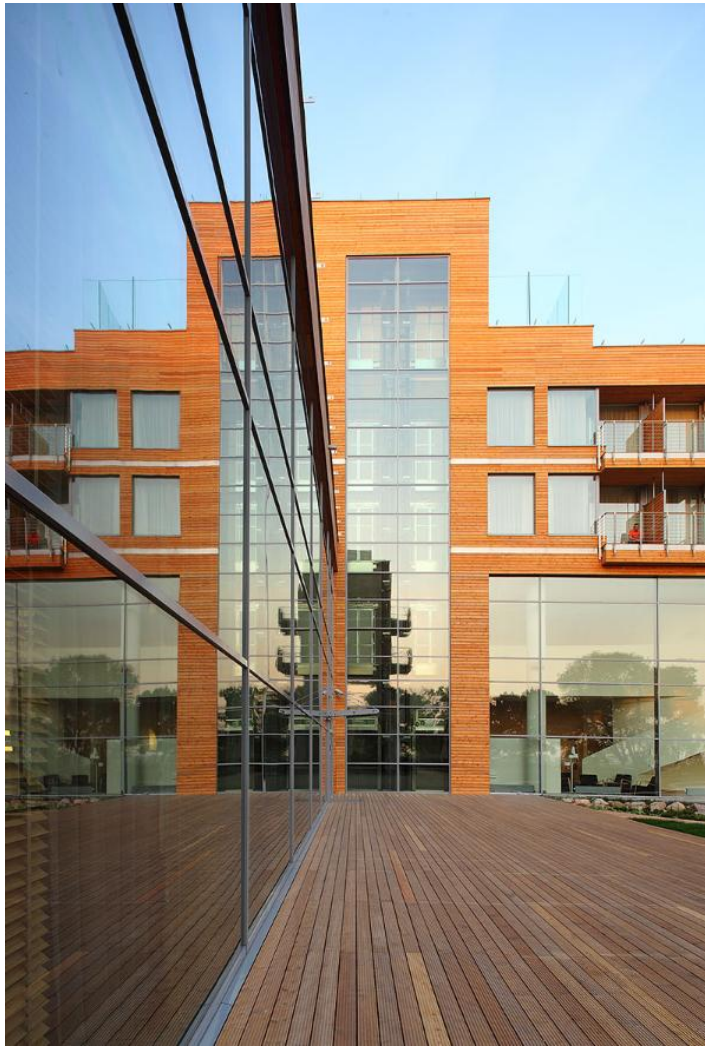

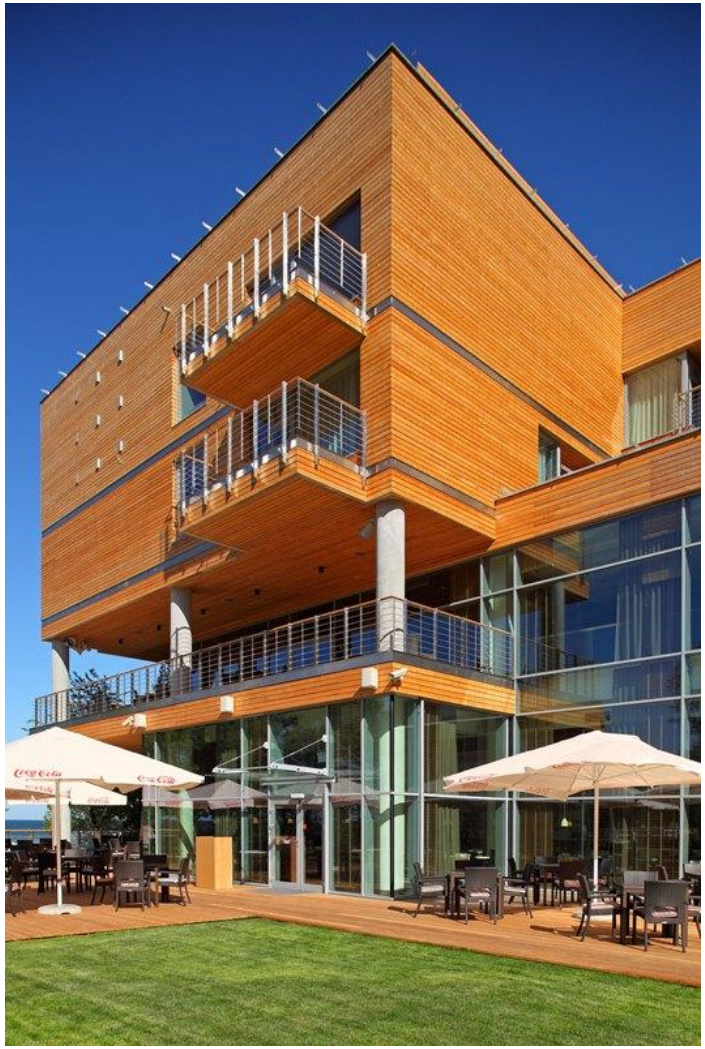

MERA
HOTEL & SPA

SwedeCenter

FUNKCJA

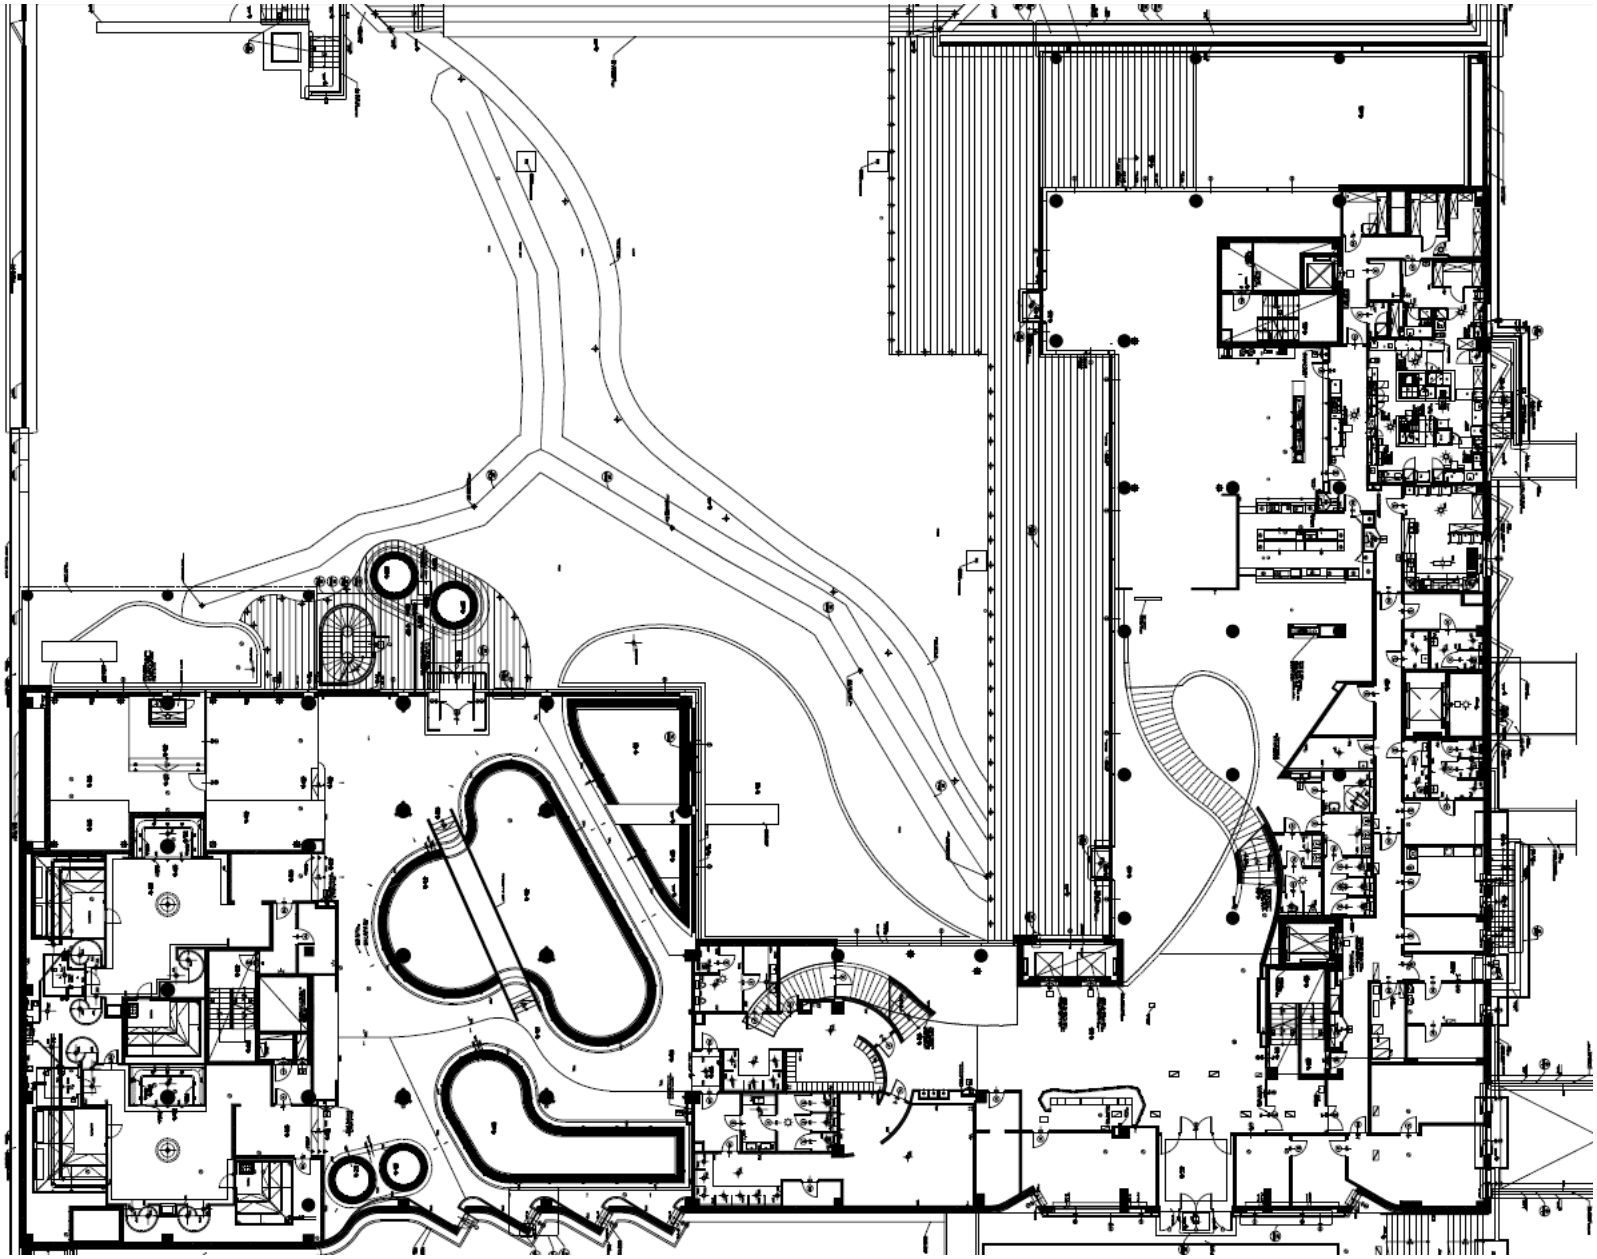

MERA HOTEL & SPA

SwedeCenter

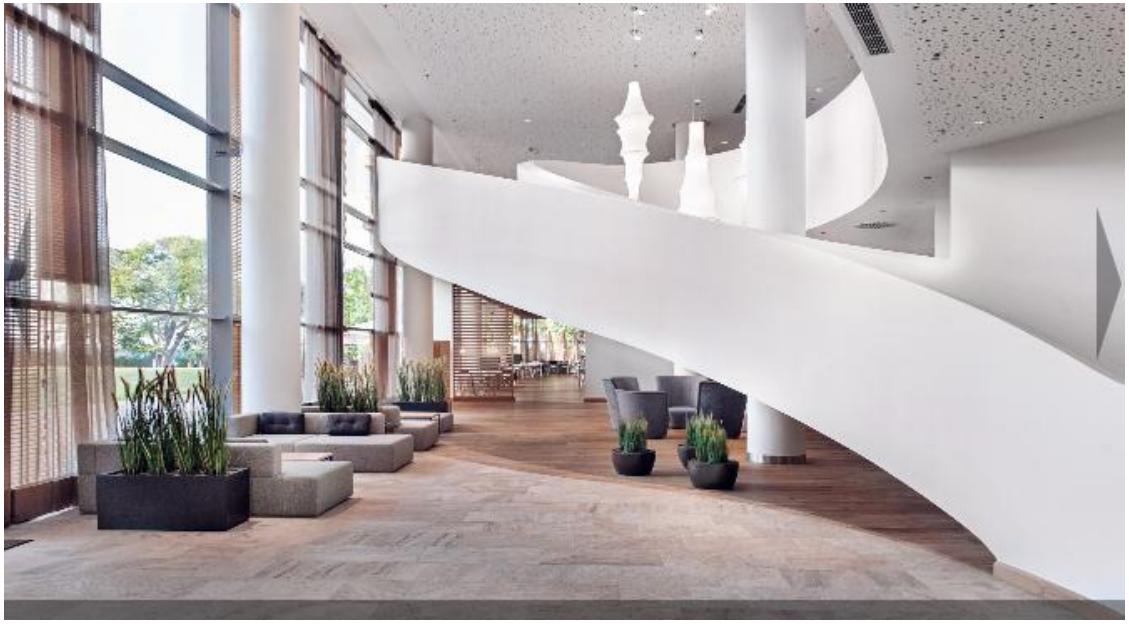

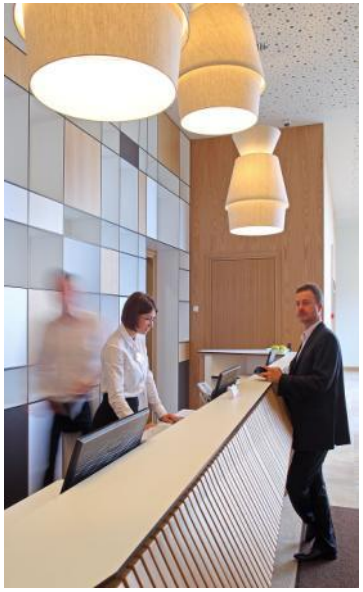

MERA
HOTEL & SPA

SwedeCenter

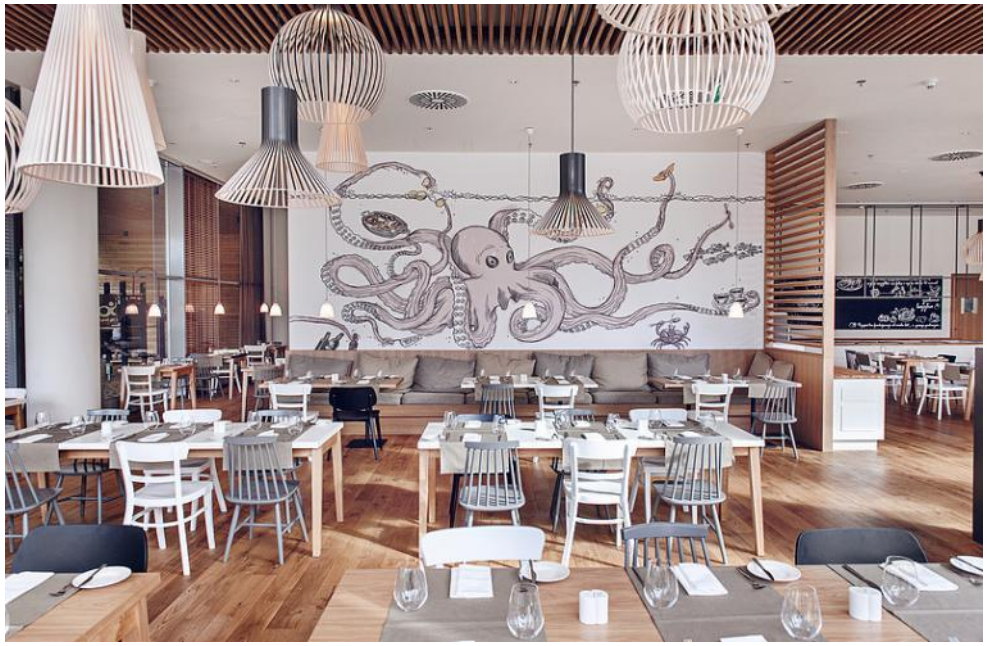

Źródło: www.konferencje.pl

MERA HOTEL & SPA

SwedeCenter

Źródło: www.merahotelspa.onestophoteldeals.com

Źródło: www.media.opendoor.pl

SwedeCenter

FUNKCJA

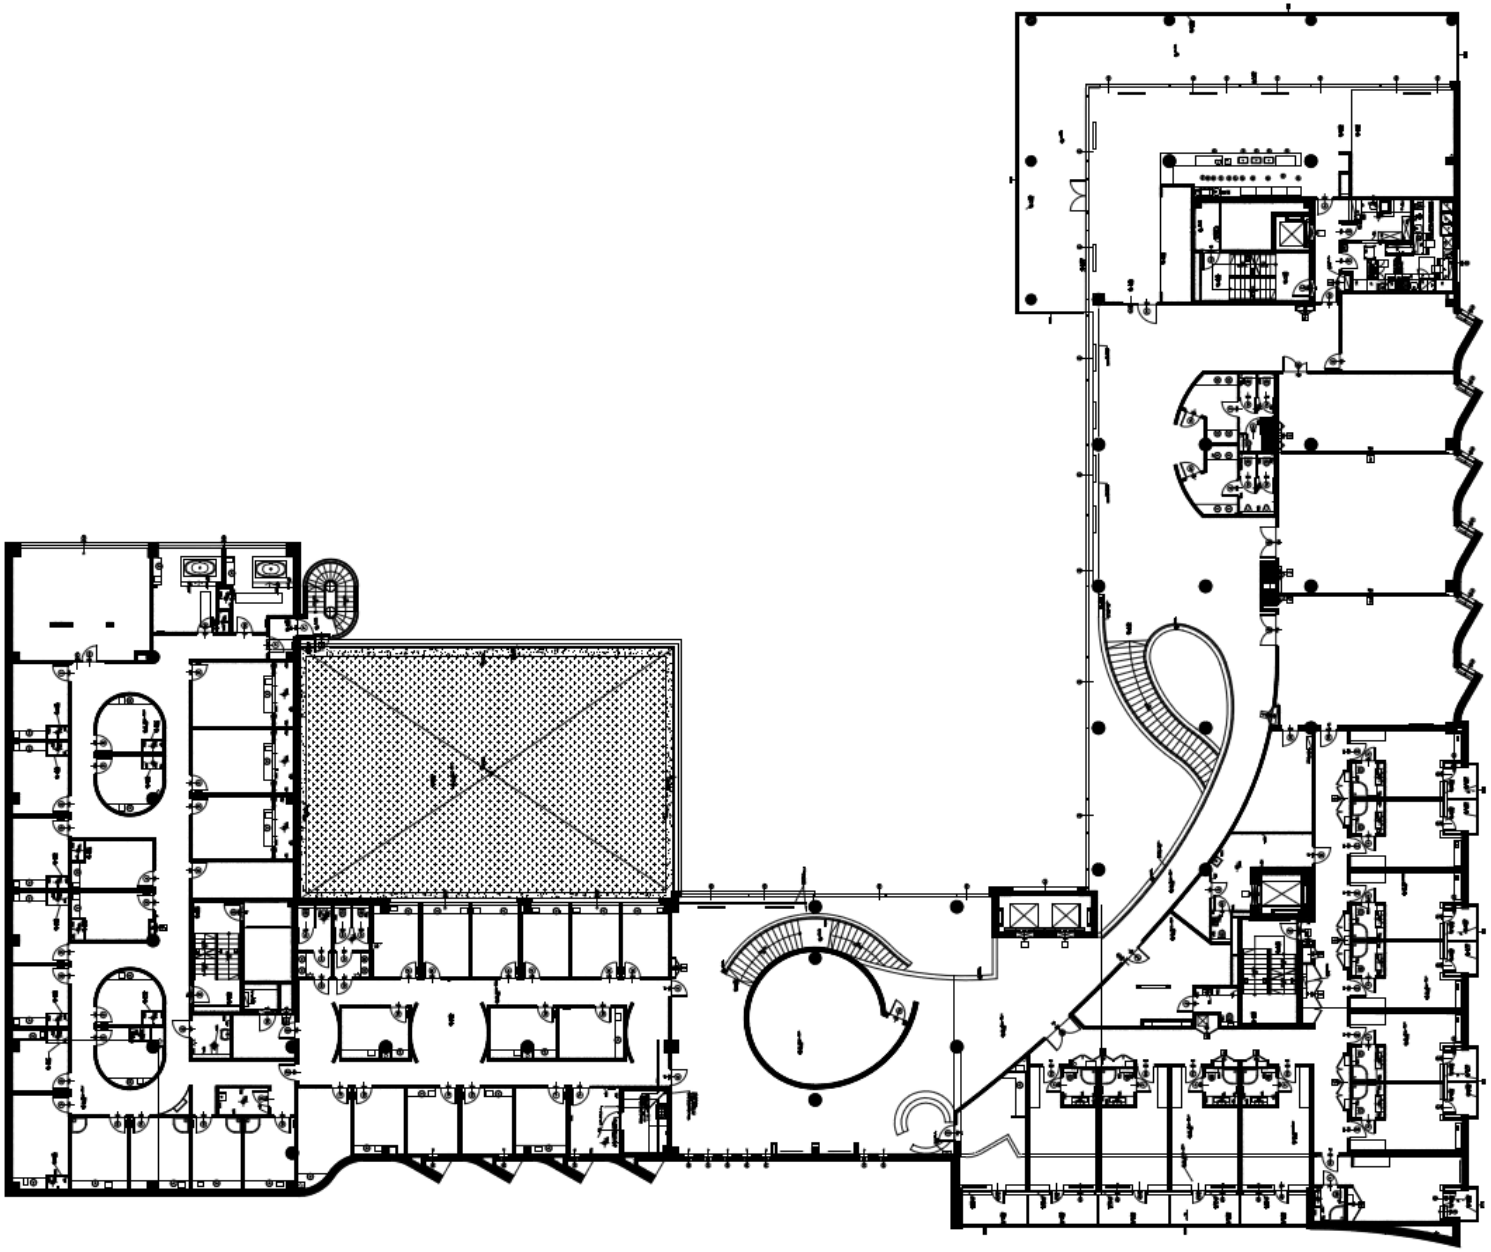

SwedeCenter

Źródło: www.ru.otonoc.pl

Źródło: www.hotelo.pl

Foto: Dominik Sadowski / Agencja Gazeta

MERA HOTEL & SPA

SwedeCenter

FUNKCJA

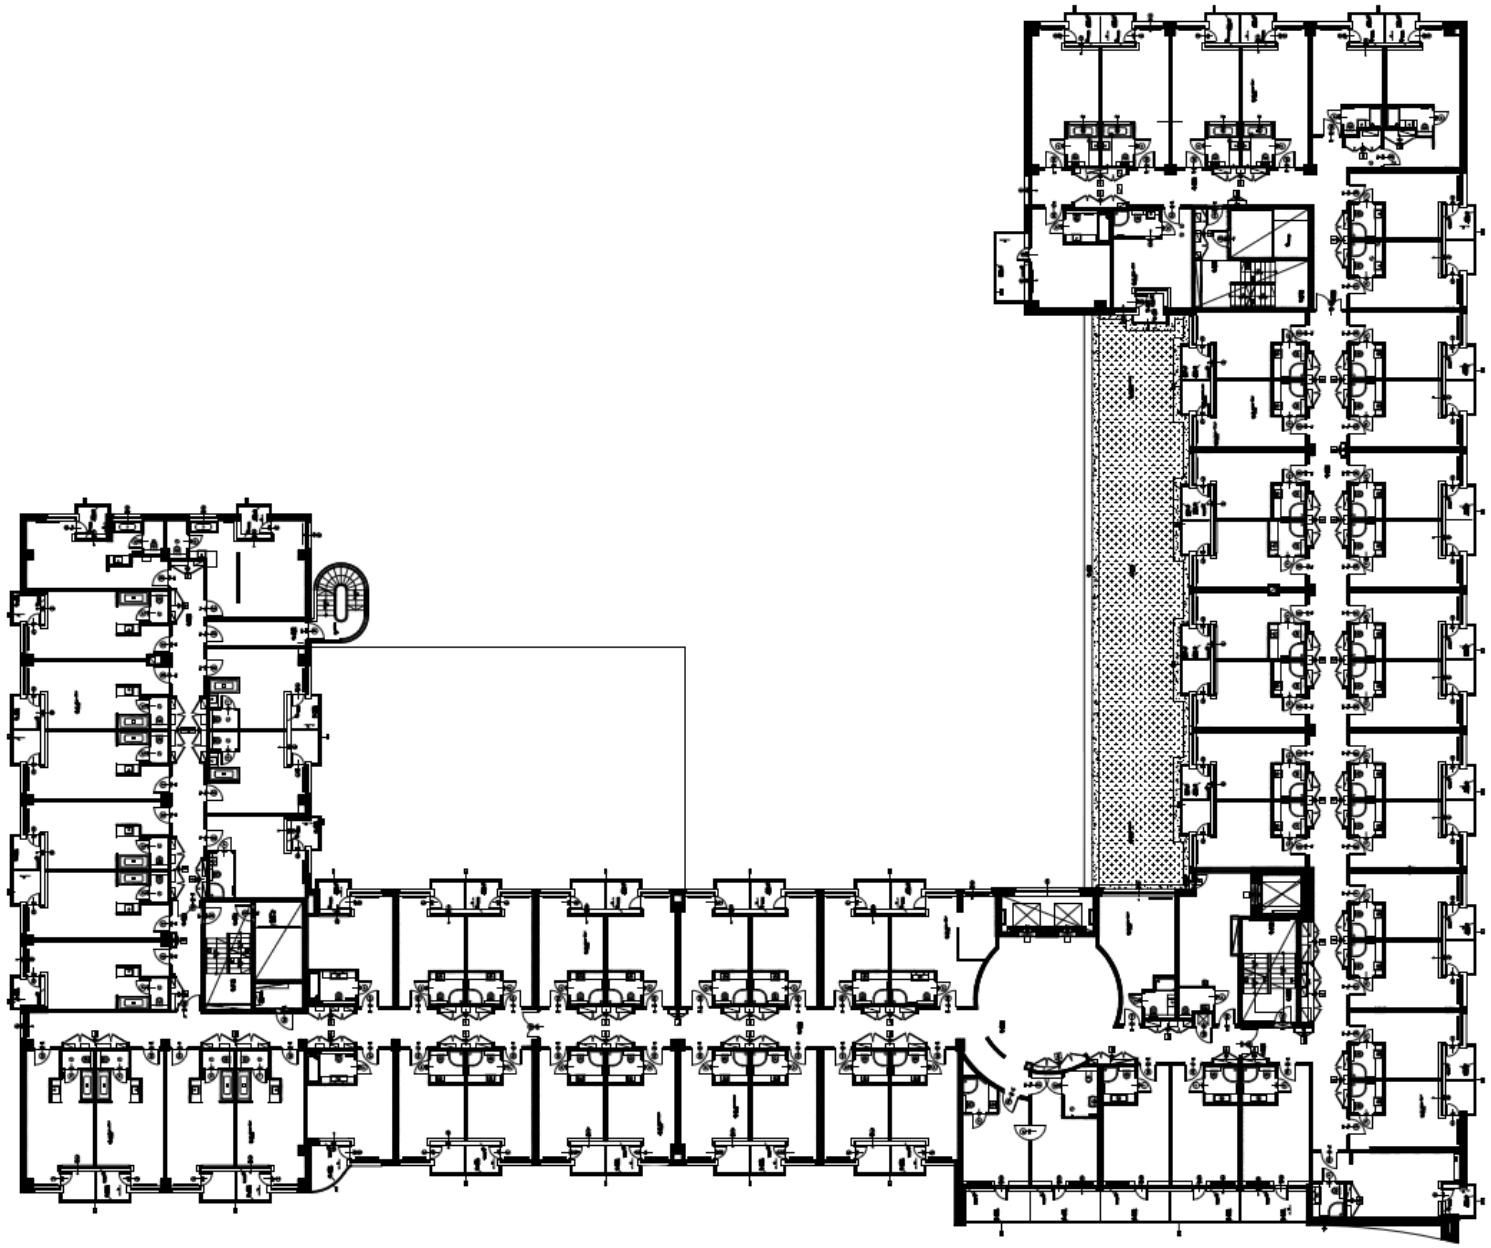

MERA HOTEL & SPA

SwedeCenter

FUNKCJA

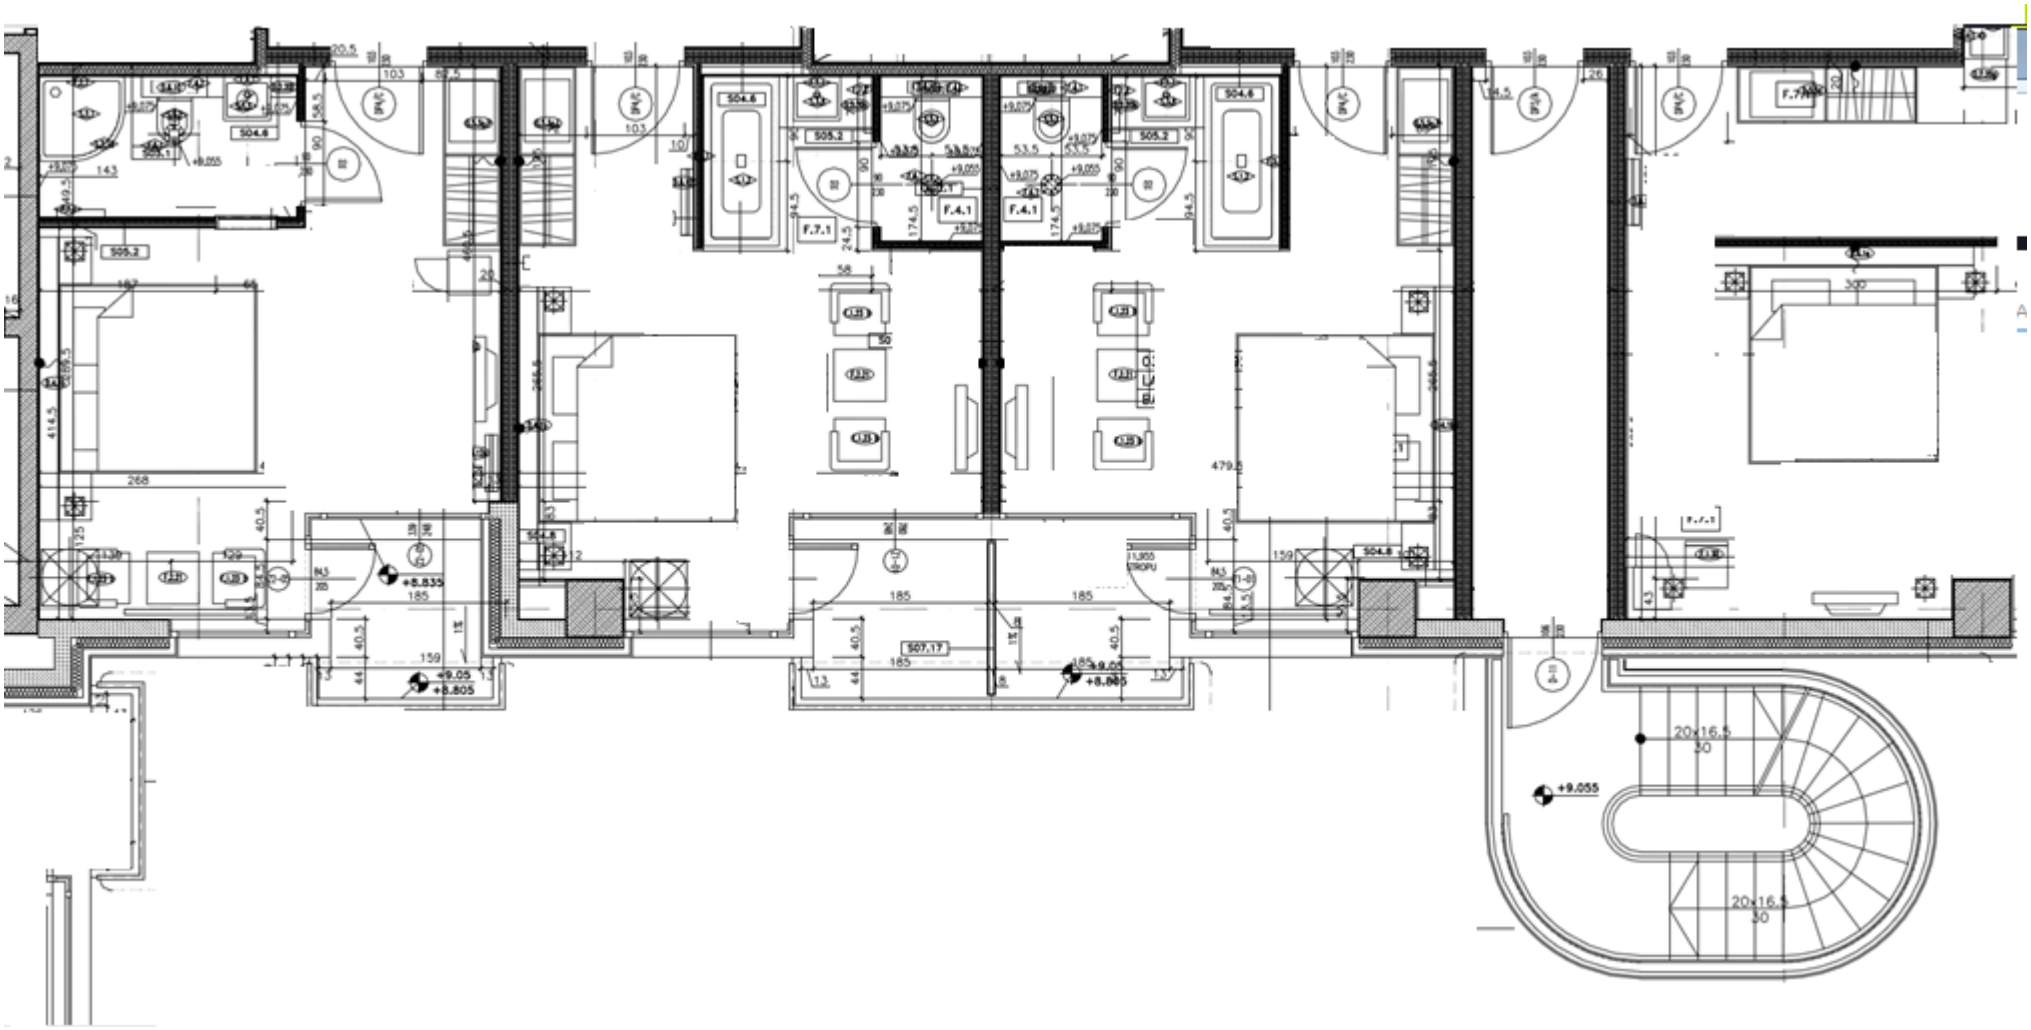

MERA
HOTEL & SPA

SwedeCenter

FUNKCJA

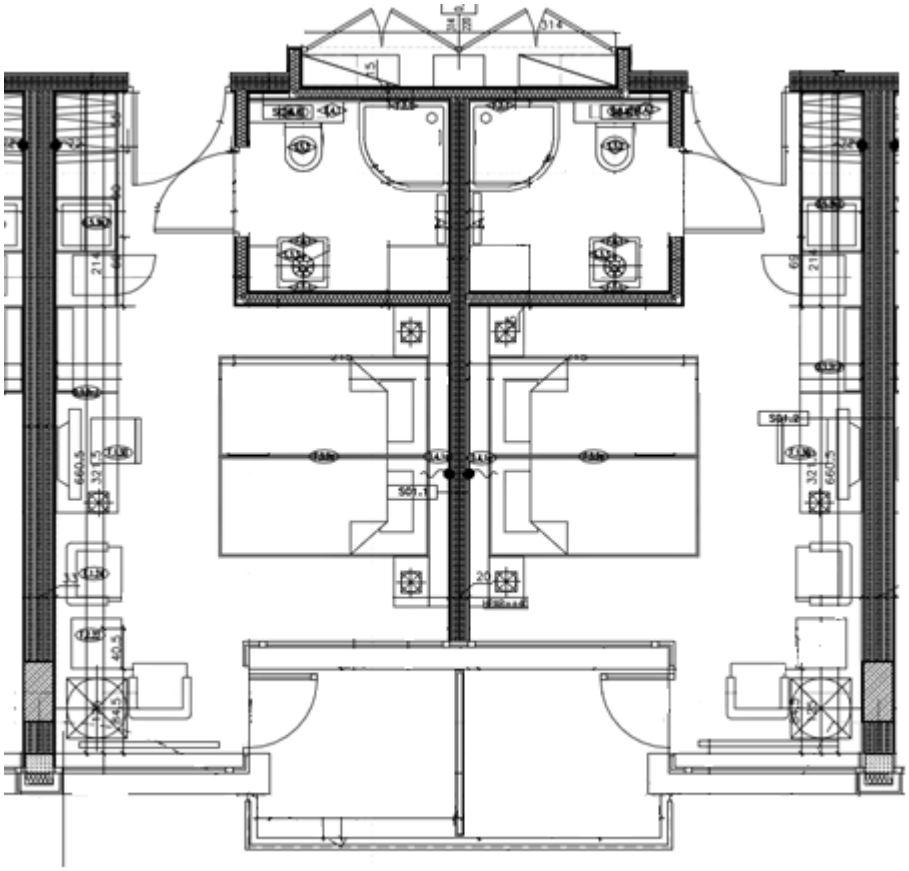

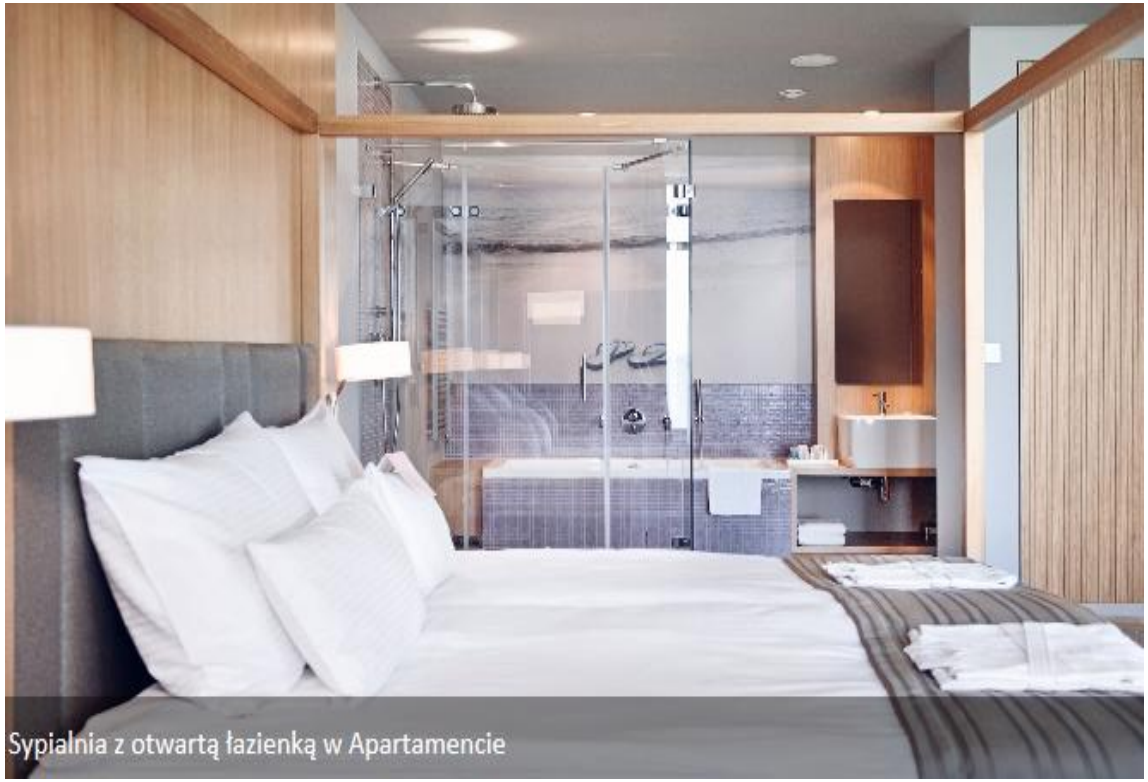

Sypialnia z otwartą łazienką w Apartamencie

MERA HOTEL & SPA

SwedeCenter

FUNKCJA

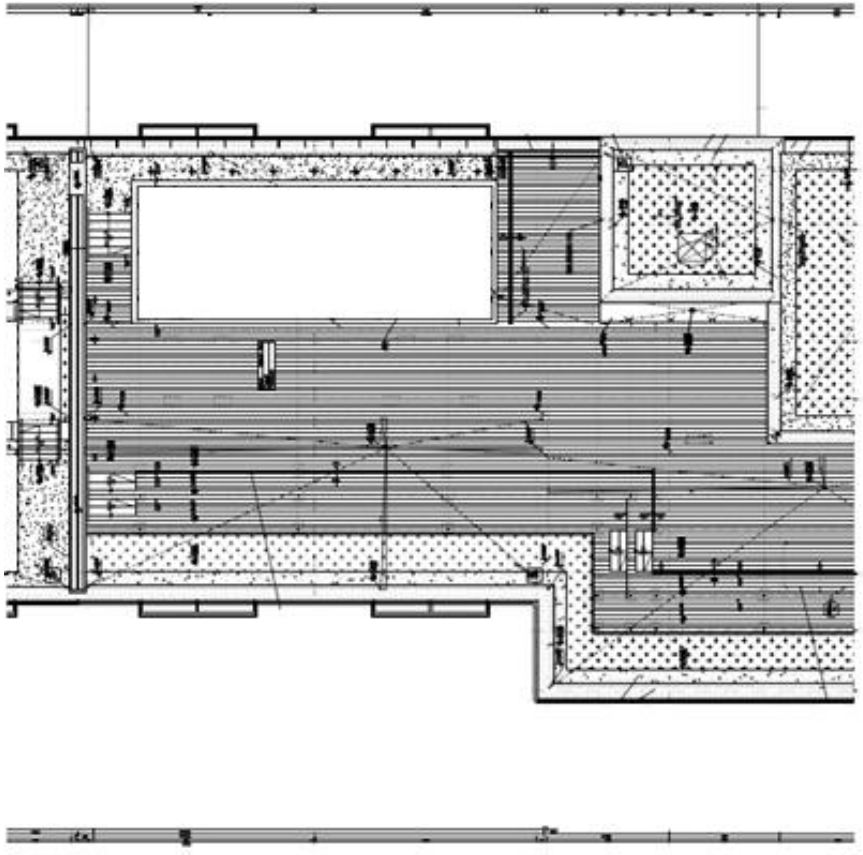

Źródło: www.trojmiasto.pl

Informacje podstawowe

Miasto: Gdynia
Sektor: Hotel
Termin: 2014
Powierzchnia: 25 000 m2

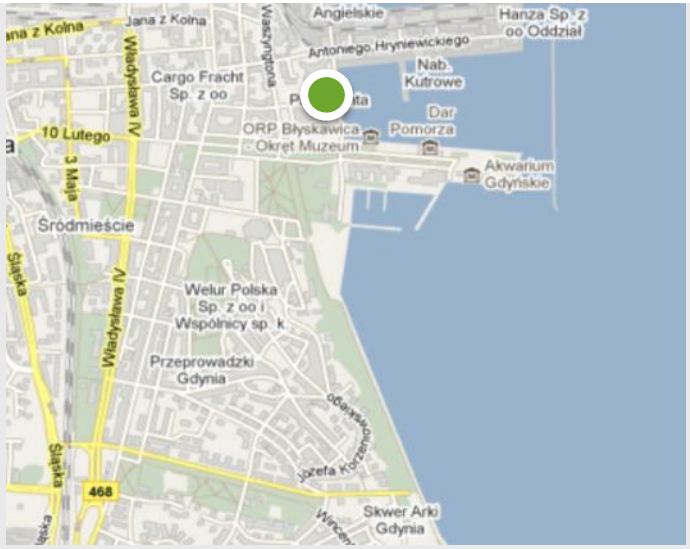

Projekt architektoniczny:
FORT, Wojciech Targowski wraz z zespołem

ZAGOSPODAROWANIE TERENU

Kontekst urbanistyczny

COURTYARD Marriott
SwedeCenter

COURTYARD Marriott

SwedeCenter

COURTYARD Marriott

SwedeCenter

VIEW 04

VIEW 05

040711
VIEW 06

FUNKCJA

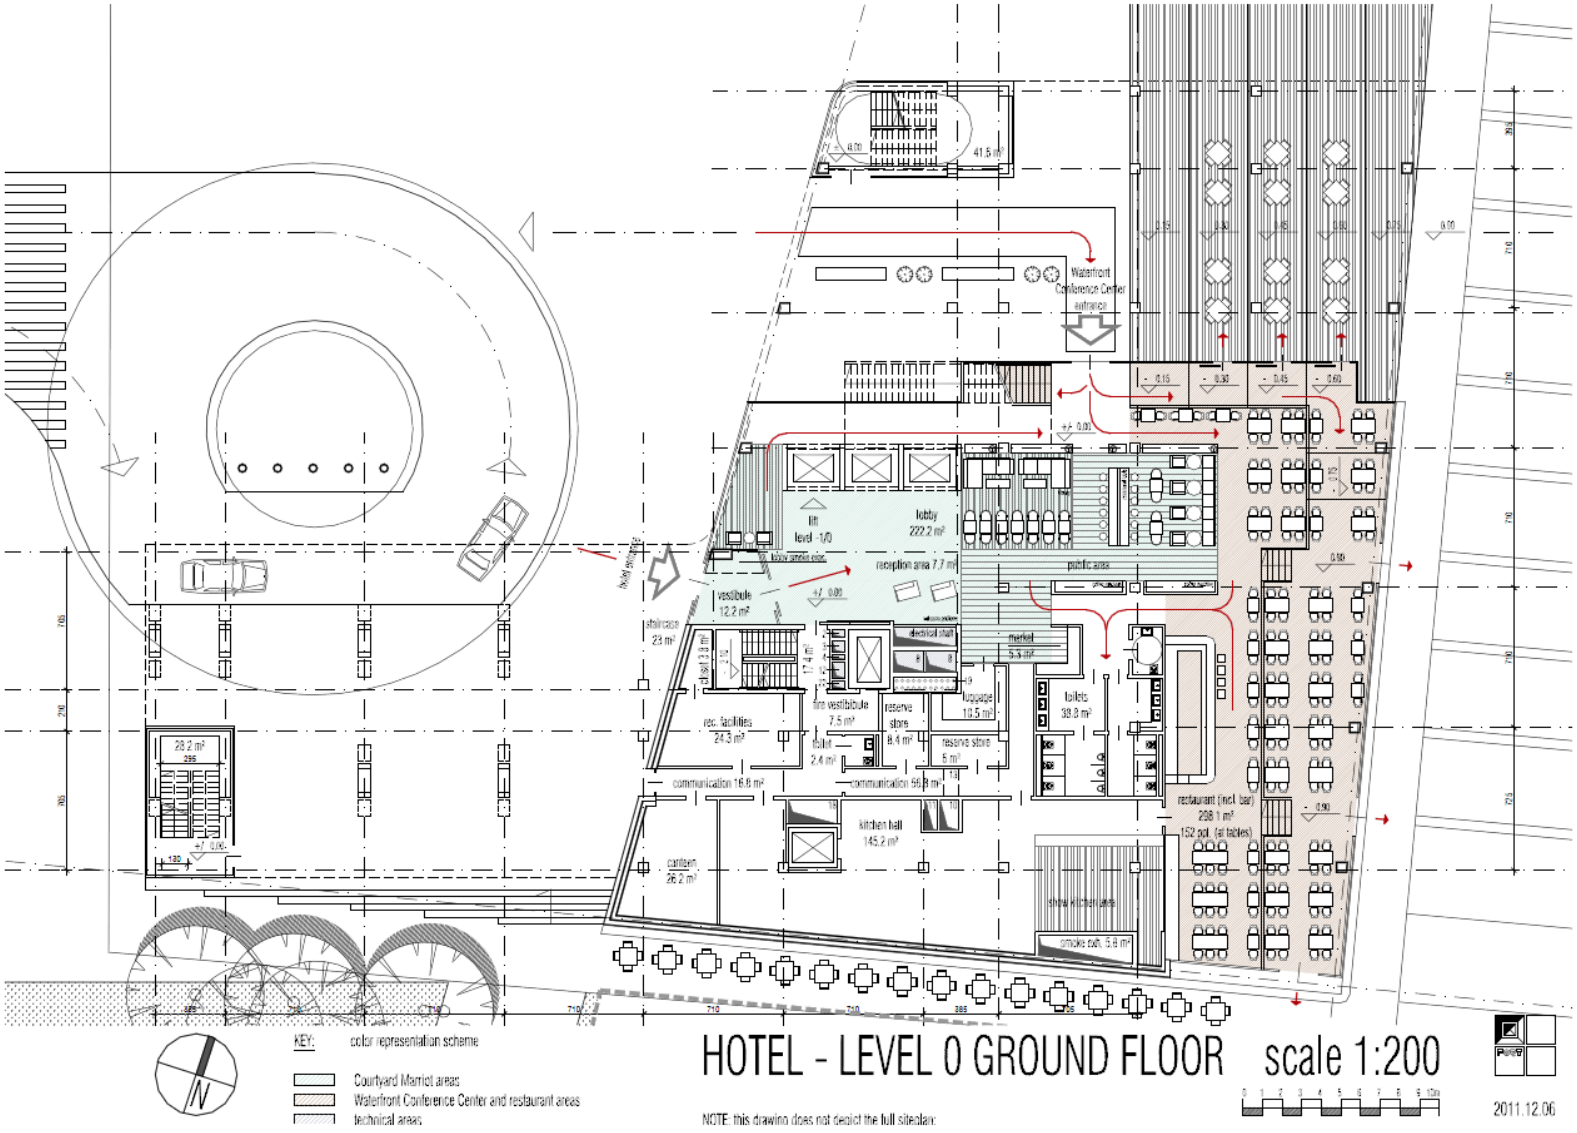
Waterfront Conference Center entrance
lobby 222.2 m²
reception area 7.7 m²
public area
vestibule 12.2 m²
staircase 23 m²
lift level -1/0
electrical shaft
market 5.3 m²
luggage 10.5 m²
toilets 38.8 m²
fire vestibule 7.5 m²
reserve store 8.4 m²
toilet 2.4 m²
reserve store 5 m²
rec. facilities 24.3 m²
communication 16.6 m²
communication 56.3 m²
kitchen hall 145.2 m²
canteen 26.2 m²
restaurant (incl. bar) 298.1 m² 152 pcl. (at tables)
smoke cab. 5.8 m²
KEY: color representation scheme
Courtyard Marriot areas
Waterfront Conference Center and restaurant areas
technical areas
HOTEL - LEVEL 0 GROUND FLOOR scale 1:200
NOTE: this drawing does not depict the full siteplan
2011.12.06

COURTYARD Marriott

SwedeCenter

FUNKCJA

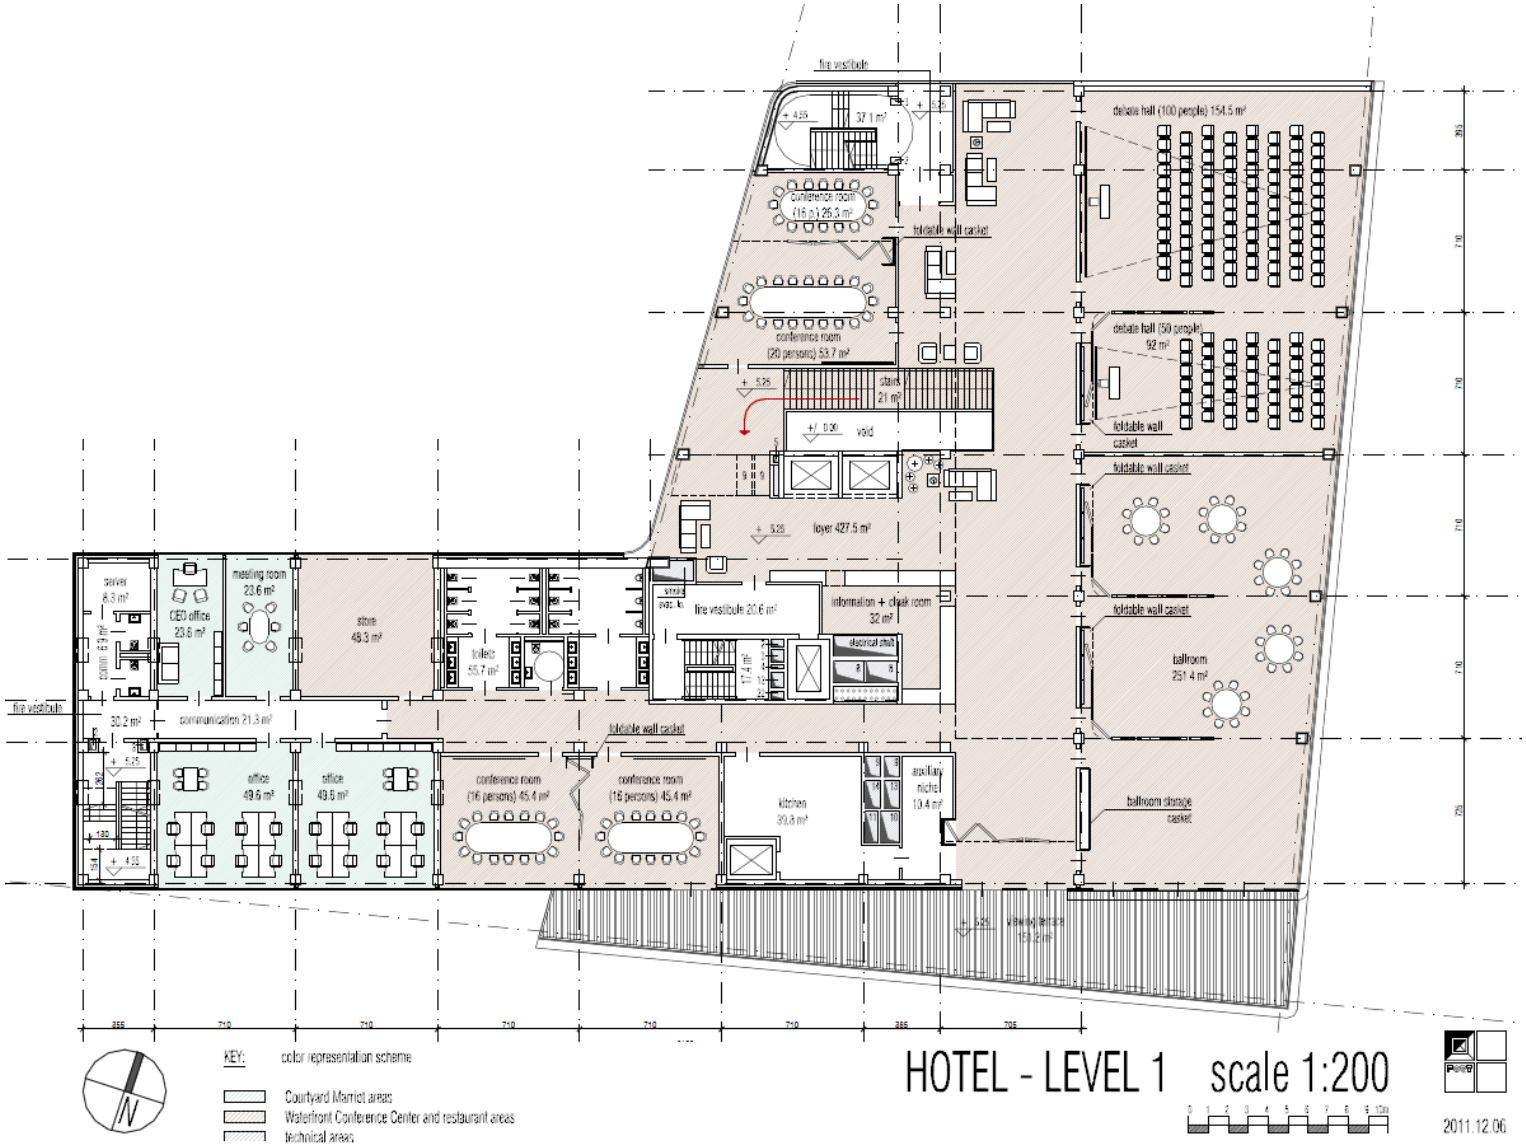
fire vestibule
37.1 m²
debate hall (100 people) 154.5 m²
conference room (16 p.) 26.3 m²
foldable wall casket
conference room (20 persons) 53.7 m²
debate hall (50 people) 92 m²
stairs 21 m²
void
foldable wall casket
foyer 427.5 m²
foldable wall casket
server 8.3 m²
CEO office 23.6 m²
meeting room 23.6 m²
store 49.3 m²
toilets 55.7 m²
fire vestibule 20.6 m²
information + cloak room 32 m²
electrical shaft
foldable wall casket
ballroom 251.4 m²
fire vestibule
30.2 m²
communication 21.3 m²
foldable wall casket
office 49.5 m²
office 49.5 m²
conference room (16 persons) 45.4 m²
conference room (16 persons) 45.4 m²
kitchen 39.8 m²
auxiliary niche 10.4 m²
ballroom storage casket
KEY:
color representation scheme
Courtyard Marriot areas
Waterfront Conference Center and restaurant areas
technical areas
HOTEL - LEVEL 1 scale 1:200
2011.12.06

FUNKCJA

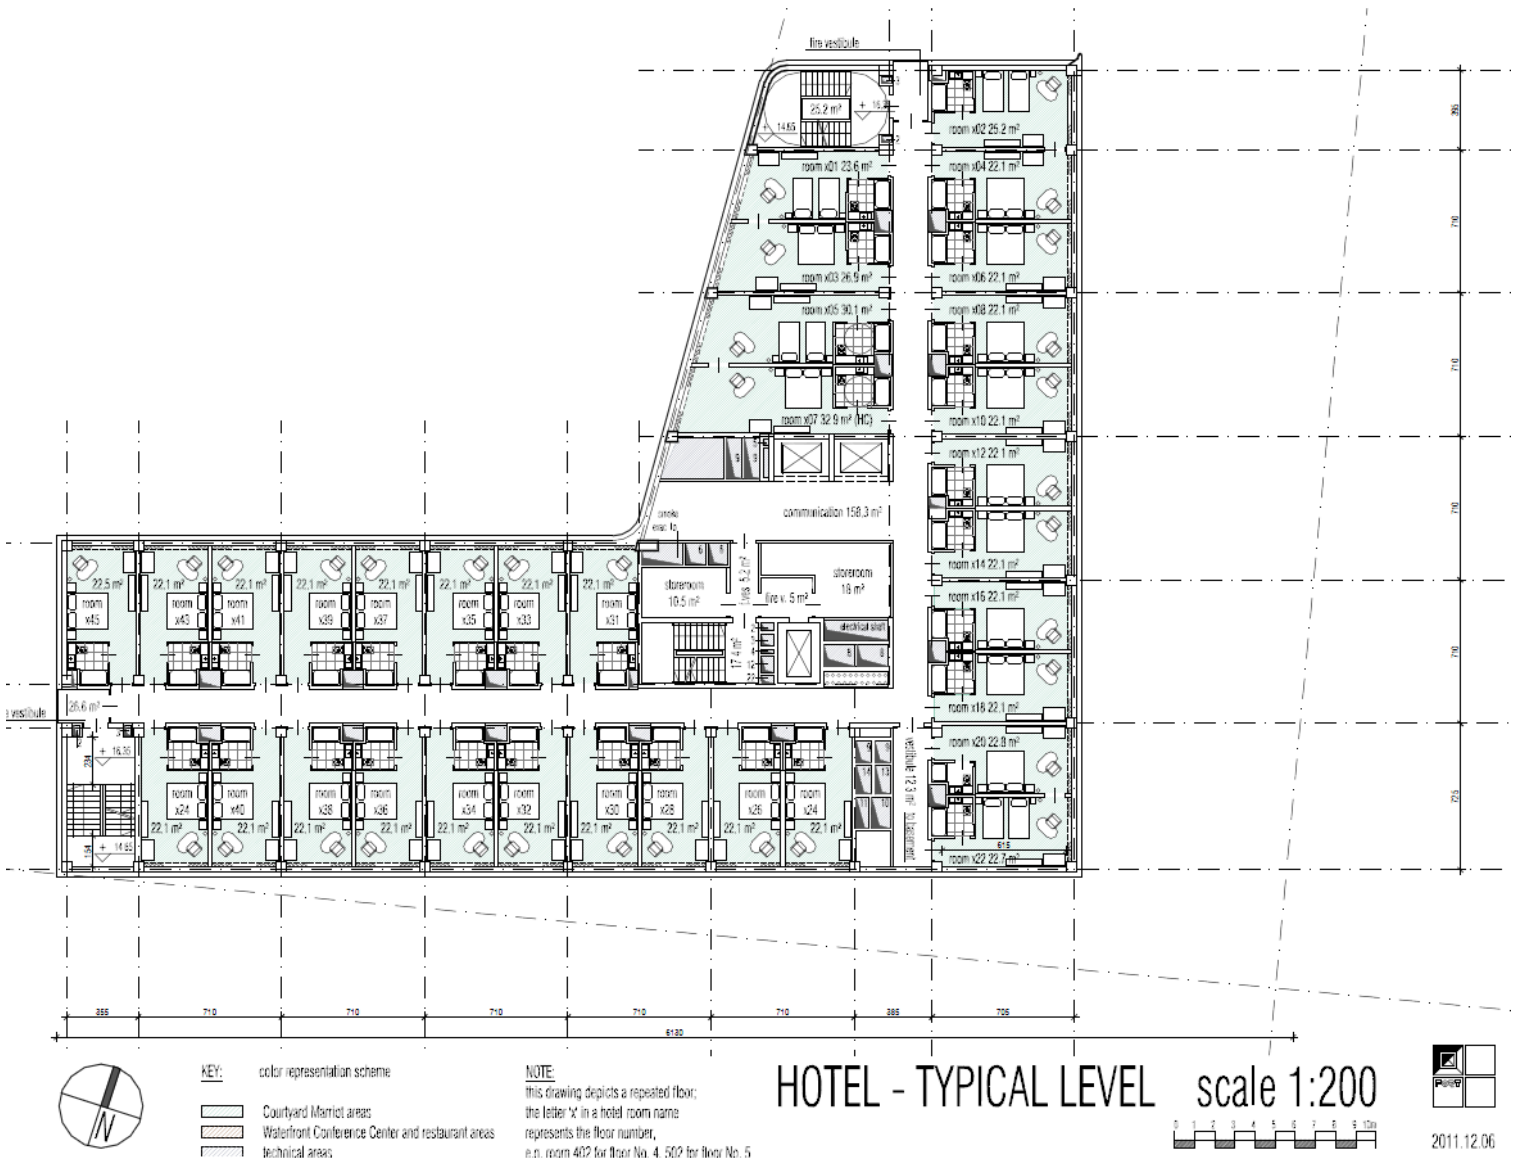
fire vestibule
communication 158.3 m²
storeroom 16.5 m²
storeroom 16 m²
fire v. 6 m²
electrical shaft
vestibule
KEY: color representation scheme
Courtyard Marriot areas
Waterfront Conference Center and restaurant areas
technical areas
NOTE:
this drawing depicts a repeated floor;
the letter 'x' in a hotel room name
represents the floor number,
e.g. room 402 for floor No. 4, 502 for floor No. 5
HOTEL - TYPICAL LEVEL scale 1:200
2011.12.06

FUNKCJA

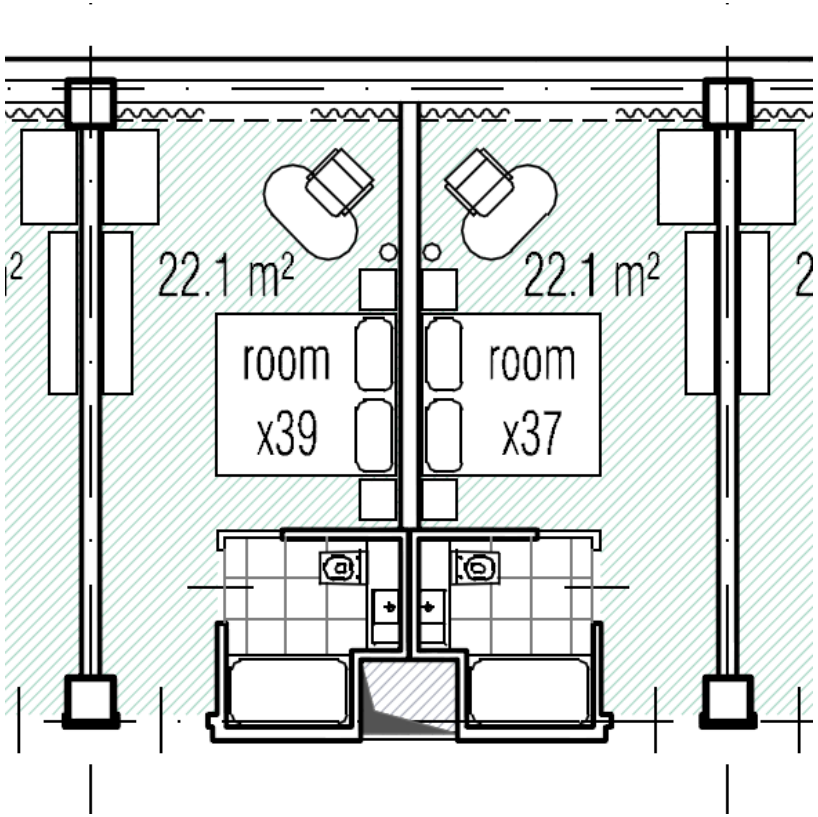

COURTYARD Marriott

SwedeCenter

sound garden

Projekt architektoniczny:
Mariusz Rutz
J.S.K Architekci Sp. z o.o

projekt wnętrz:
MEELIS PRESS
m.pressi architektuuribüroo as

Informacje podstawowe

Miasto:	Warszawa
Adres:	Żwirki i Wigury
Sektor:	Hotel
Termin:	Maj 2013
Powierzchnia:	13 000 m^2

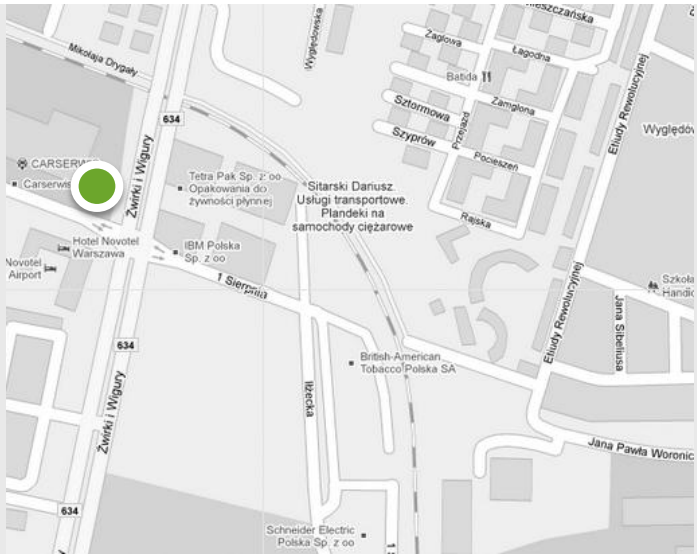

SwedeCenter

sound garden

SwedeCenter

soundgarden

SwedeCenter

sound garden

SwedeCenter

soundgarden

SwedeCenter

sound garden

SwedeCenter

sound garden

SwedeCenter

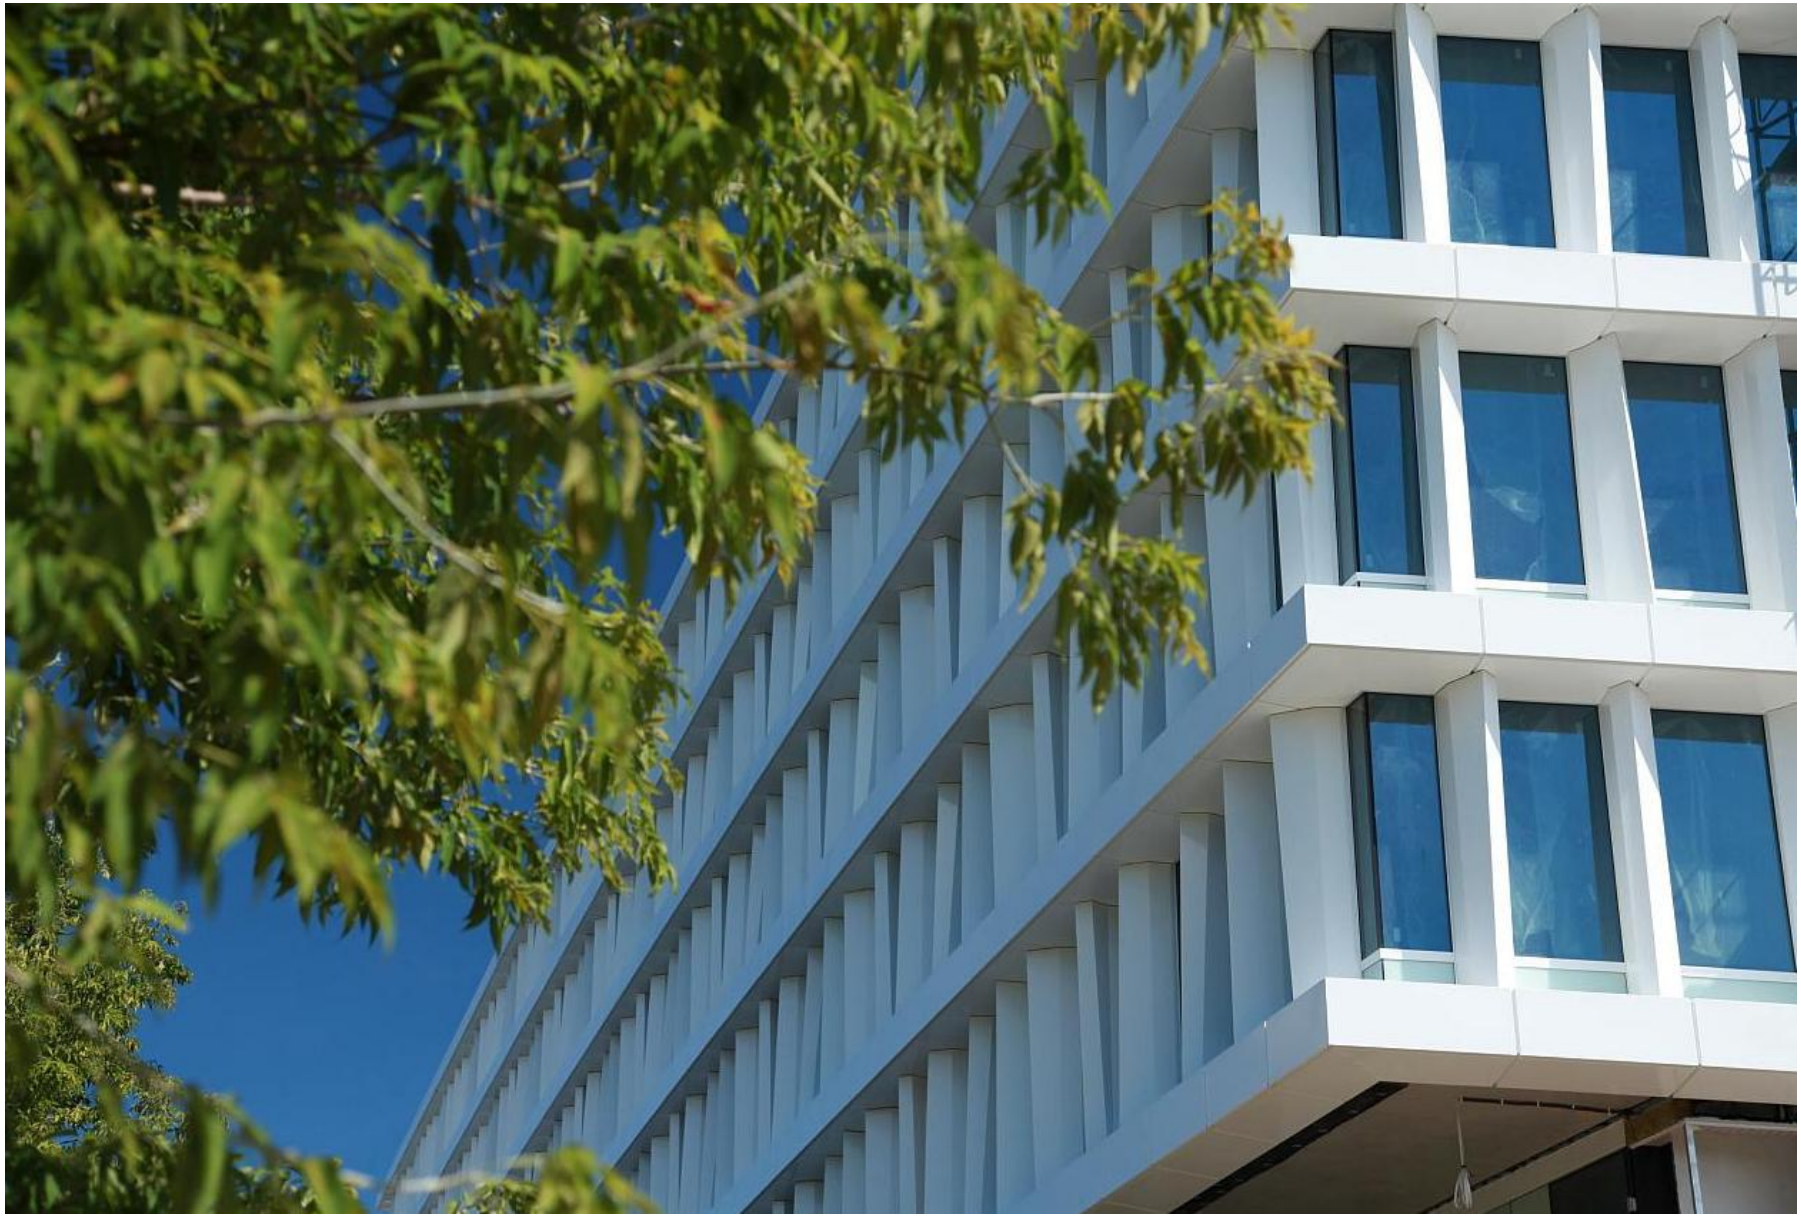

sound garden

SwedeCenter

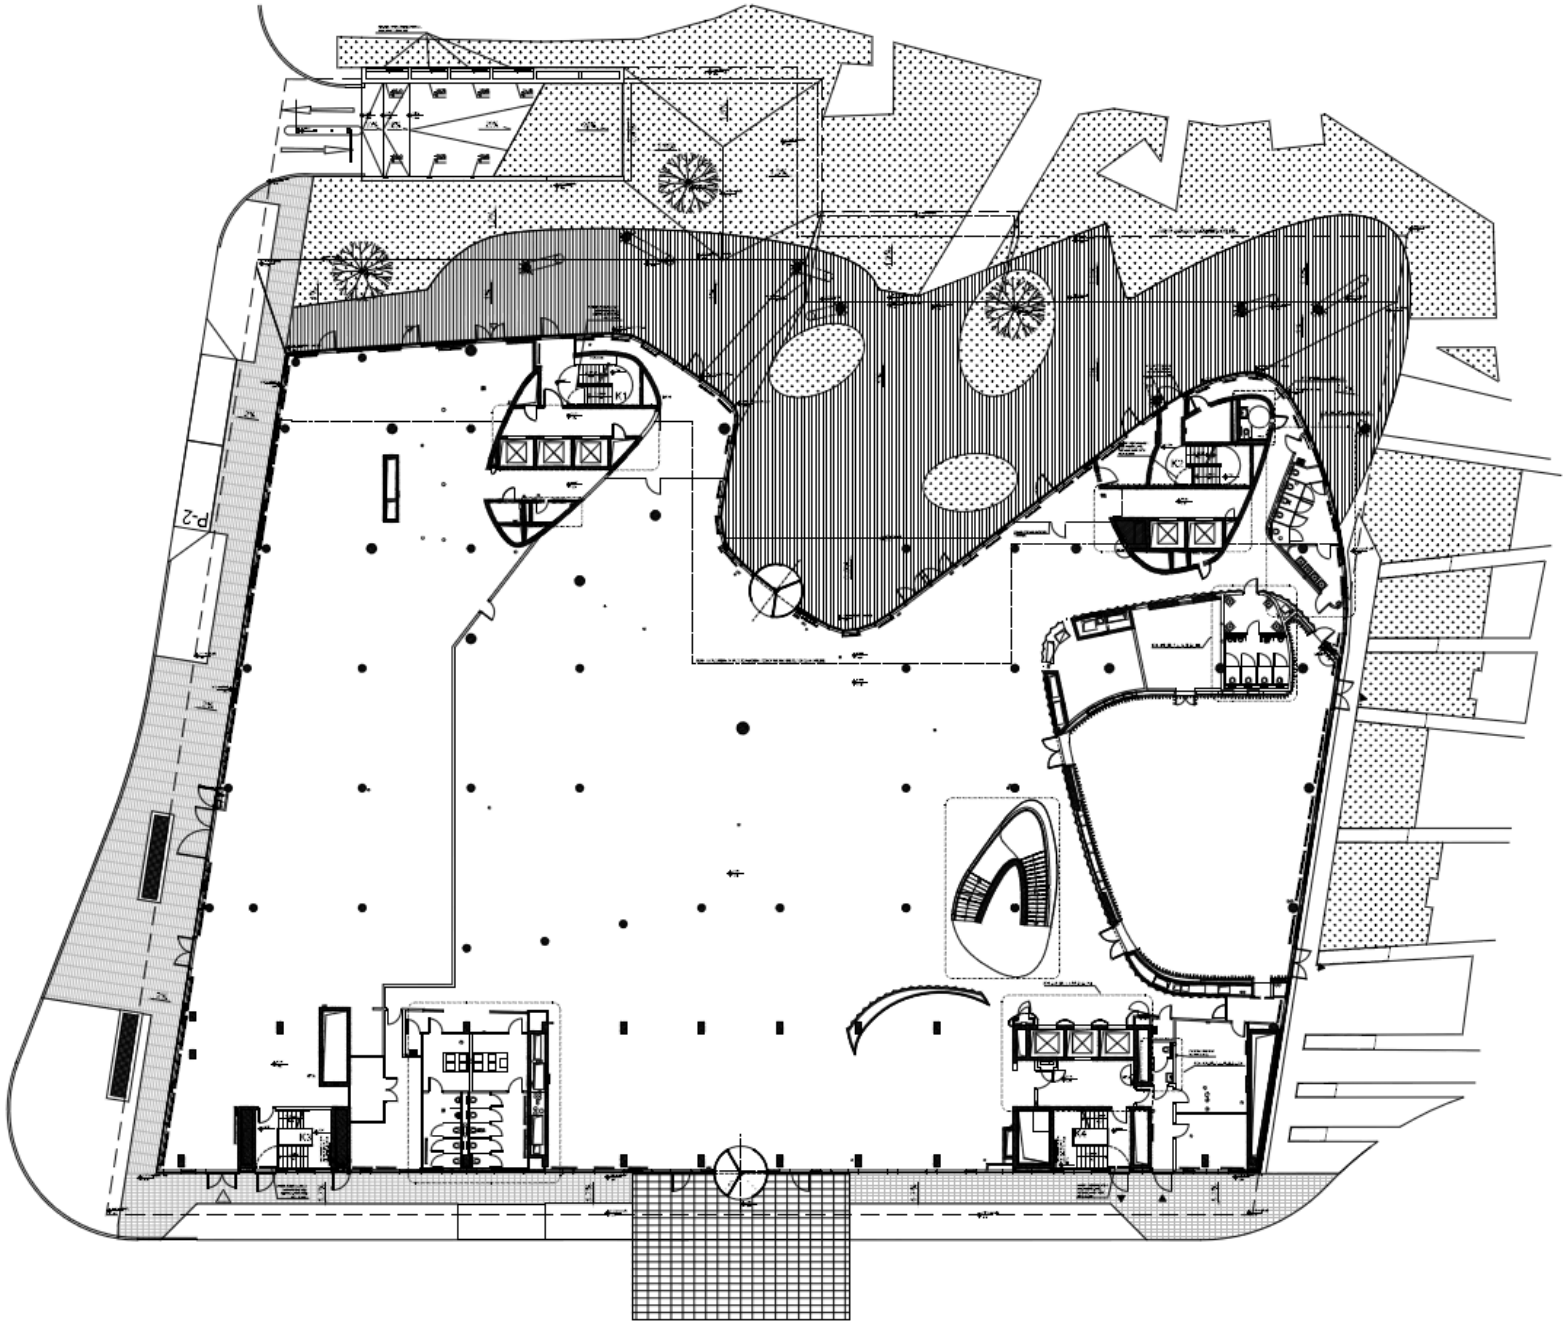

sound garden

SwedeCenter

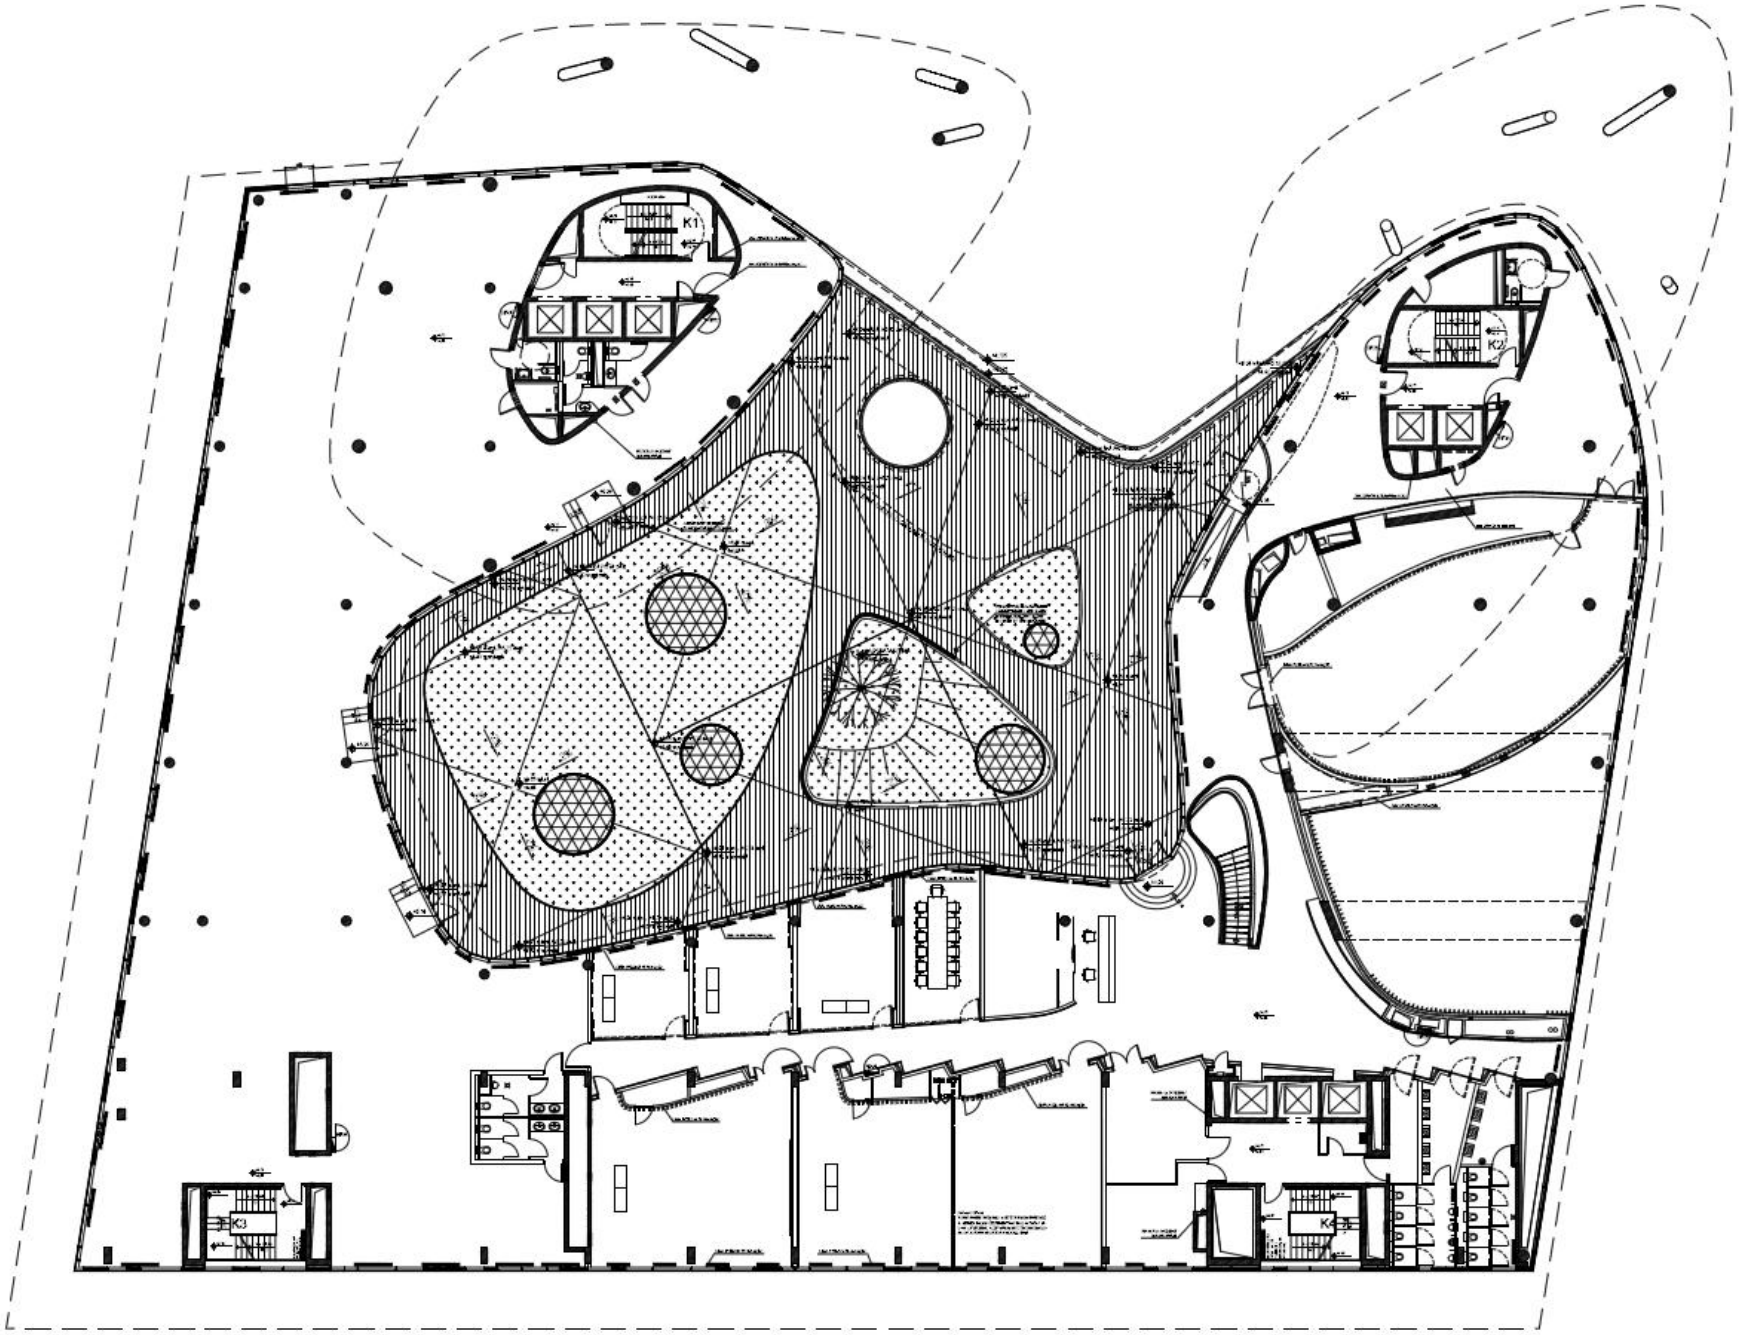

sound garden

SwedeCenter

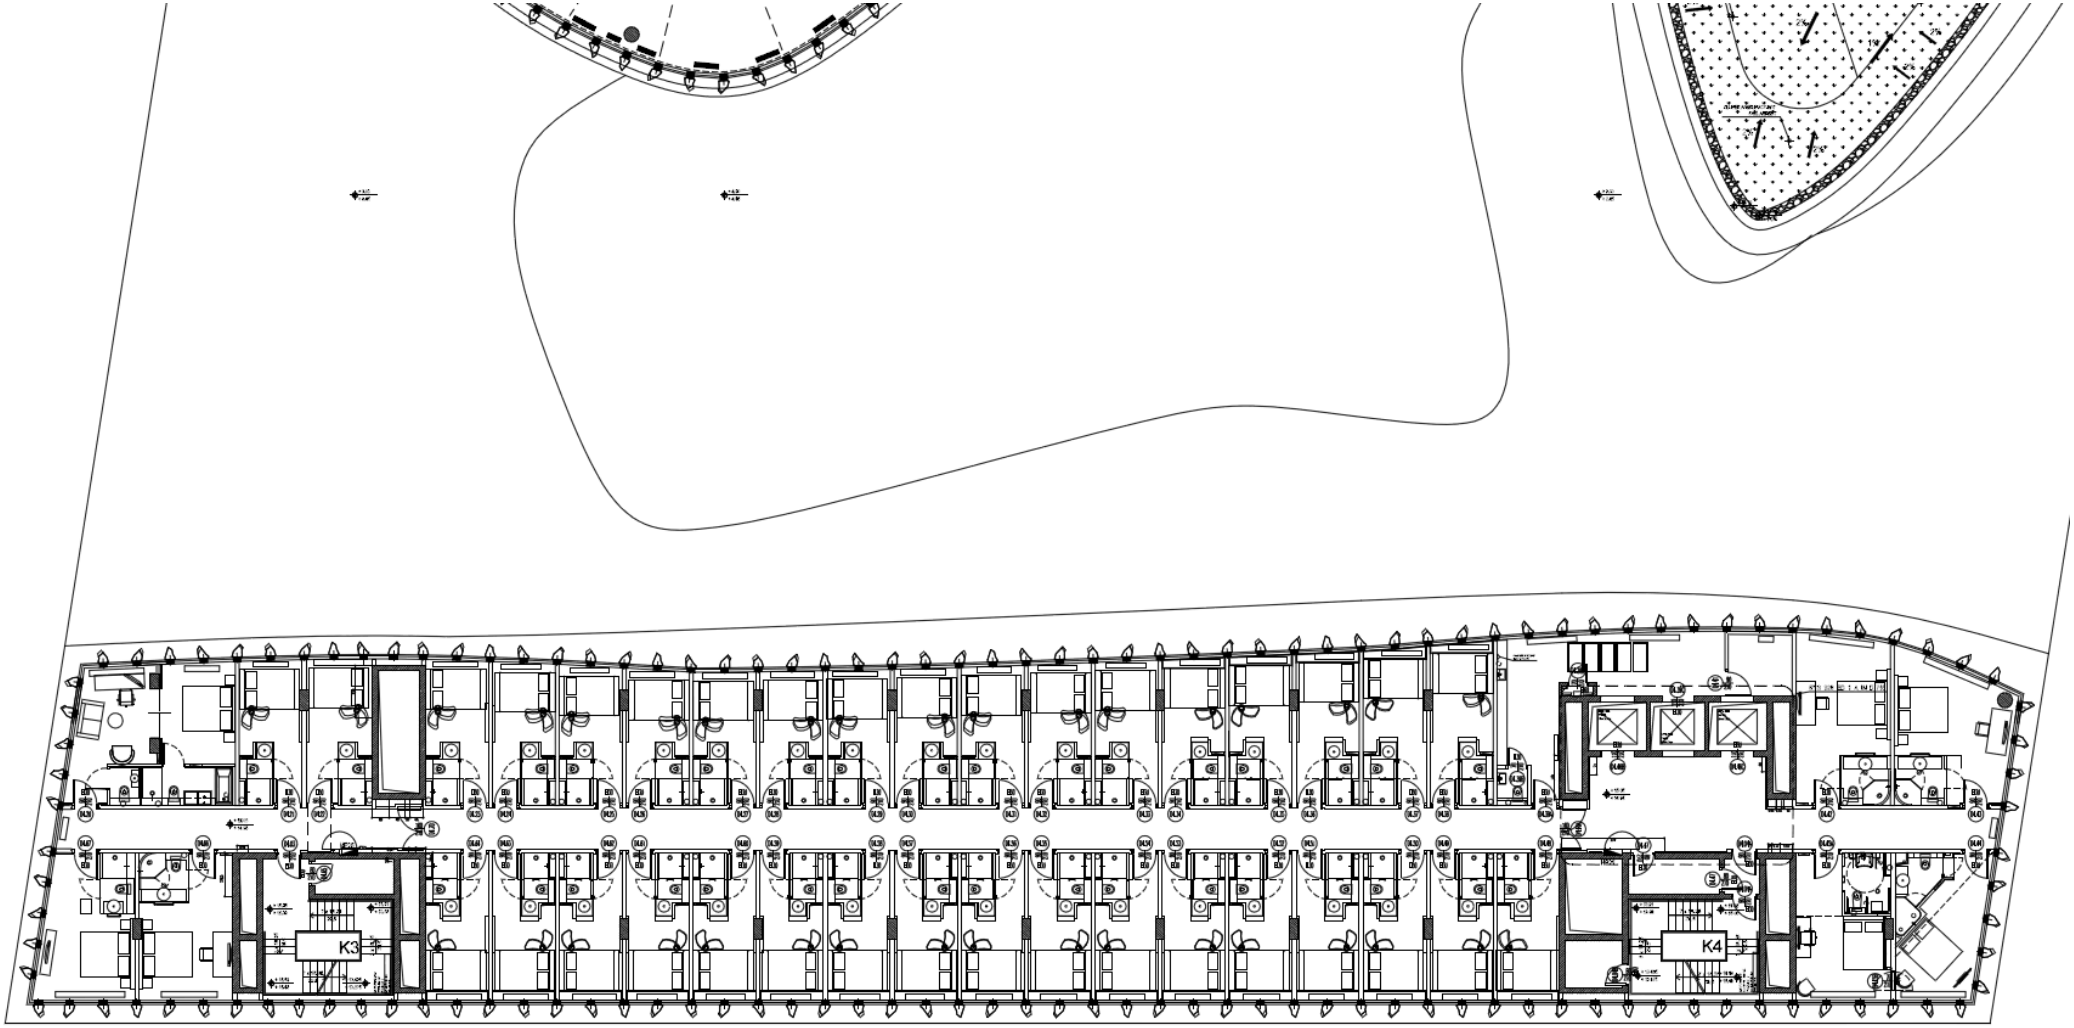

sound garden

SwedeCenter

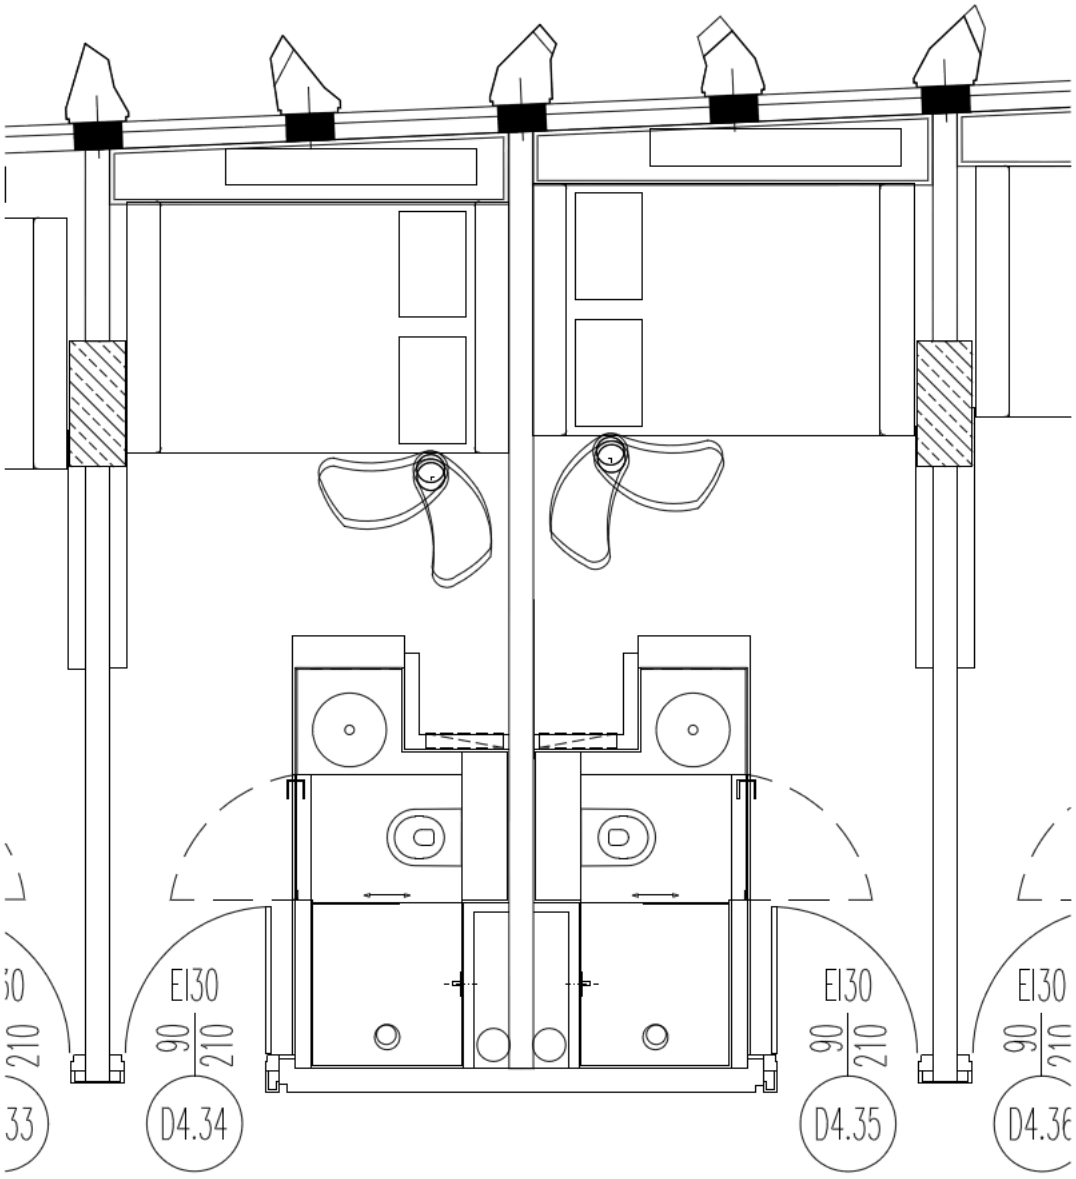

sound garden

SwedeCenter

sound garden

SwedeCenter

sound garden

SwedeCenter

sound garden

SwedeCenter

sound garden

SwedeCenter

Swedecenter Sp. z o.o.
Al. Jerozolimskie 56c
00-803 Warszawa

Recepcja / *Reception*
T: (+48) 22 820 91 51

Wynajem / *Leasing*
T: (+48) 22 370 14 44

F: (+48) 22 820 91 40

www.swedecenter.pl